
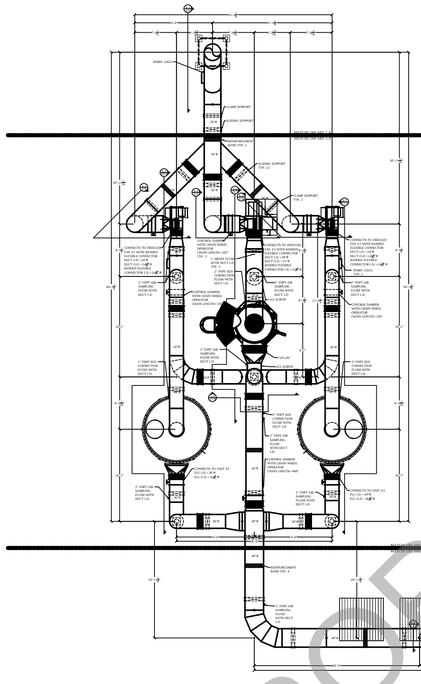



2.0

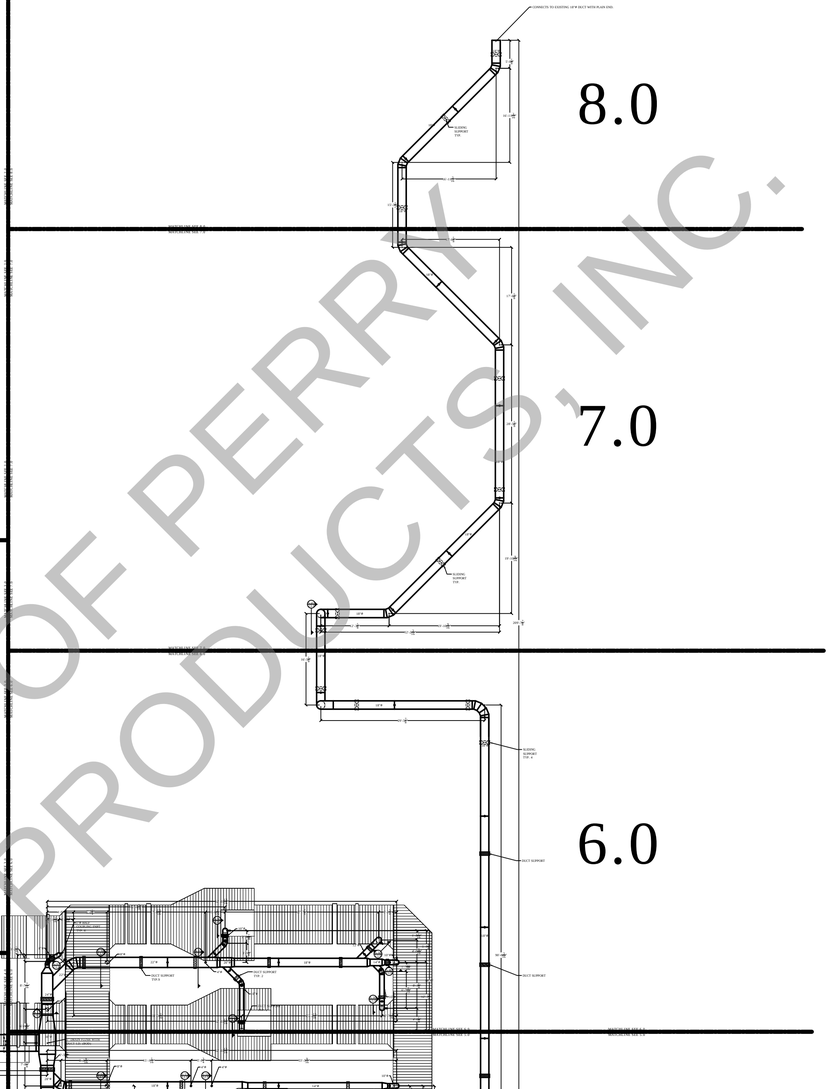

8.0

7.0

6.0

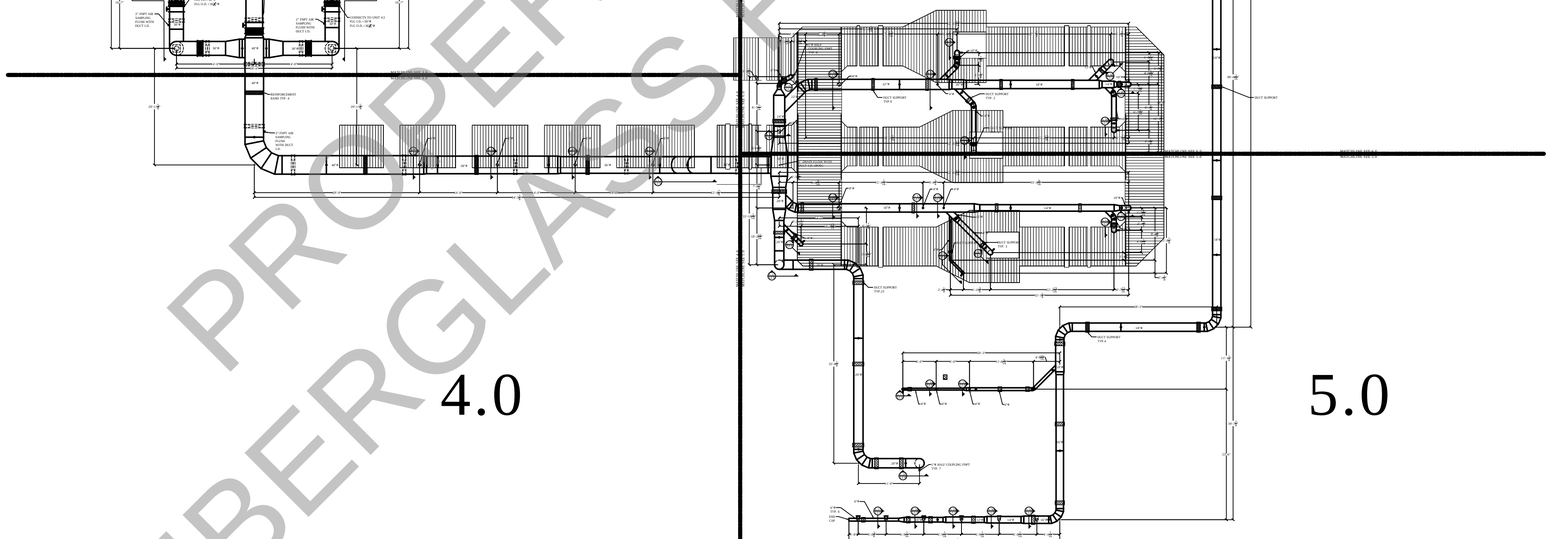

4.0

5.0

PROPERTY OF PERRY FIBERGLASS PRODUCTS, INC.

33660 PIN OAK PARKWAY
AVON LAKE, OHIO 44012

PHONE: 321-609-9036
FAX: 321-609-9003
www.PerryFiberglass.com


Perry Fiberglass Products, Inc.
321.609.9036
DUCTWORK, PIPING, STORAGE TANKS, SCRUBBERS, CARBON ADSORBERS, AIR STRIPPERS, FANS, DAMPERS, AND ADVANCED FABRICATIONS

THIS DOCUMENT IN DESIGN AND DETAIL IS THE PROPERTY OF PERRY FIBERGLASS PRODUCTS, INC; ANY USE OR DISCLOSURE WITHOUT THE WRITTEN PERMISSION OF PERRY FIBERGLASS PRODUCTS, INC. IS STRICTLY FORBIDDEN.

FRP ODOR CONTROL SYSTEM
VIRGINIA BEACH, VA

OVERALL PLAN VIEW

PERRY PROJECT #:	*7345*
DRAWING SCALE:	NTS
DESIGNED BY:	
DRAWN BY/DATE:	*SPA/02NOV2016*
CHECKED BY:	*D. MORIN*
SHEET SIZE:	*D (22x34)*
REVISION:	*4*
DRAWING #:	1.0

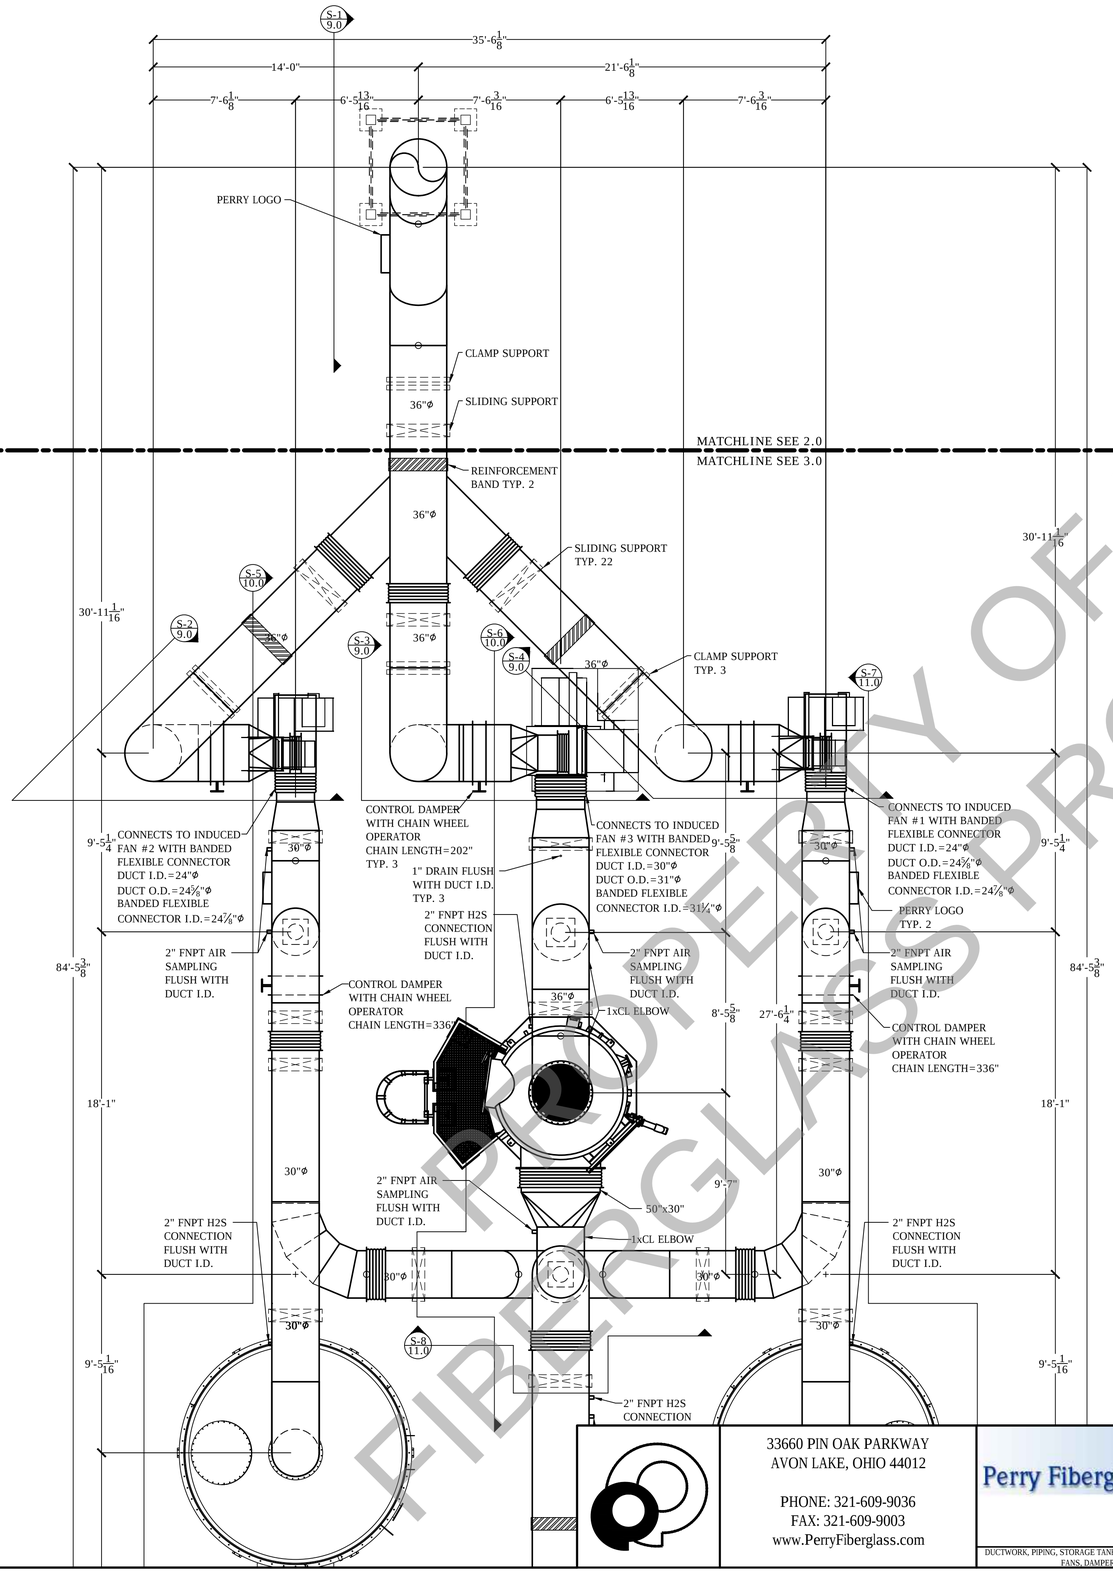

MATCHLINE SEE 2.0
MATCHLINE SEE 7.0

MATCHLINE SEE 3.0
MATCHLINE SEE 7.0

MATCHLINE SEE 3.0
MATCHLINE SEE 6.0

PROPERTY OF PERRY FIBERGLASS PRODUCTS, INC.

33660 PIN OAK PARKWAY
AVON LAKE, OHIO 44012

PHONE: 321-609-9036
FAX: 321-609-9003
www.PerryFiberglass.com

Perry Fiberglass Products, Inc.
321.609.9036
DUCTWORK, PIPING, STORAGE TANKS, SCRUBBERS, CARBON ADSORBERS, AIR STRIPPERS, FANS, DAMPERS, AND ADVANCED FABRICATIONS


THIS DOCUMENT IN DESIGN AND DETAIL IS THE PROPERTY OF PERRY FIBERGLASS PRODUCTS, INC; ANY USE OR DISCLOSURE WITHOUT THE WRITTEN PERMISSION OF PERRY FIBERGLASS PRODUCTS, INC. IS STRICTLY FORBIDDEN.

FRP ODOR CONTROL SYSTEM
VIRGINIA BEACH, VA

PLAN VIEW

PERRY PROJECT #:	*7345*
DRAWING SCALE:	1/4" = 1'-0"
DESIGNED BY:	
DRAWN BY/DATE:	*SPA/02NOV2016*
CHECKED BY:	*D. MORIN*
SHEET SIZE:	*D (22x34)*
REVISION:	*4*
DRAWING #:	2.0

MATCHLINE SEE 2.0
MATCHLINE SEE 3.0

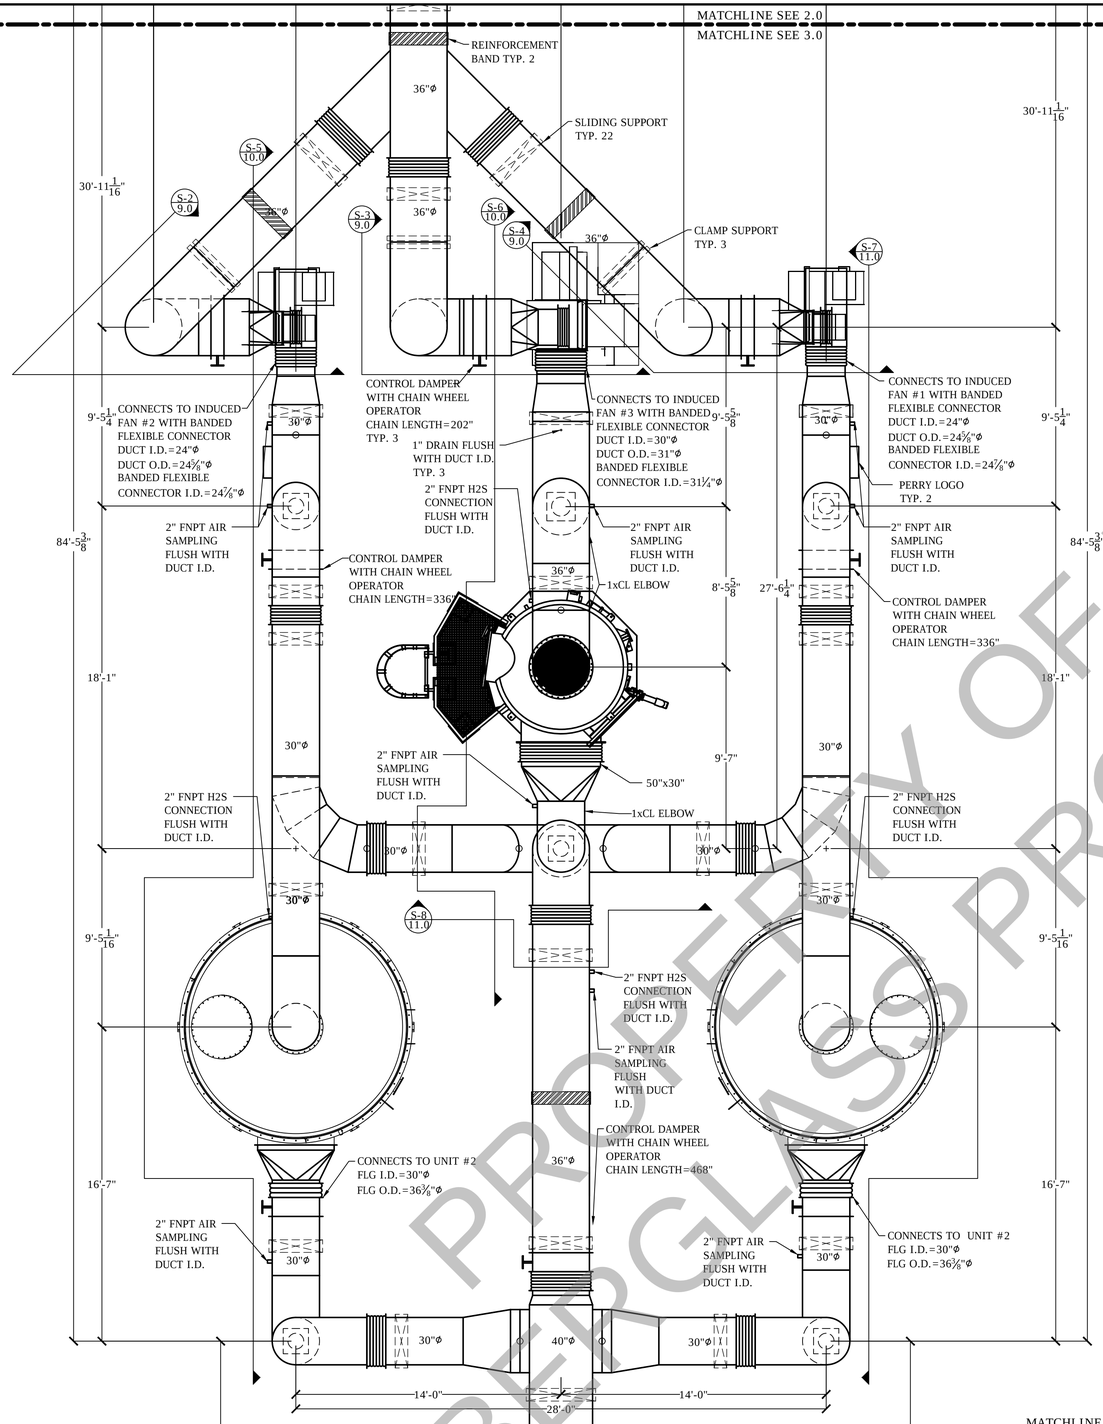

MATCHLINE SEE 3.0
MATCHLINE SEE 4.0

MATCHLINE SEE 3.0
MATCHLINE SEE 7.0

MATCHLINE SEE 3.0
MATCHLINE SEE 6.0

MATCHLINE SEE 3.0
MATCHLINE SEE 6.0

PROPERTY OF PERRY FIBERGLASS PRODUCTS, INC.

33660 PIN OAK PARKWAY
AVON LAKE, OHIO 44012

PHONE: 321-609-9036
FAX: 321-609-9003
www.PerryFiberglass.com


Perry Fiberglass Products, Inc.
321.609.9036
DUCTWORK, PIPING, STORAGE TANKS, SCRUBBERS, CARBON ADSORBERS, AIR STRIPPERS, FANS, DAMPERS, AND ADVANCED FABRICATIONS

THIS DOCUMENT IN DESIGN AND DETAIL IS THE PROPERTY OF PERRY FIBERGLASS PRODUCTS, INC; ANY USE OR DISCLOSURE WITHOUT THE WRITTEN PERMISSION OF PERRY FIBERGLASS PRODUCTS, INC. IS STRICTLY FORBIDDEN.


FRP ODOR CONTROL SYSTEM
VIRGINIA BEACH, VA

PLAN VIEW

PERRY PROJECT #:	*7345*
DRAWING SCALE:	1/4" = 1'-0"
DESIGNED BY:	
DRAWN BY/DATE:	*SPA/02NOV2016*
CHECKED BY:	*D. MORIN*
SHEET SIZE:	*D (22x34)*
REVISION:	*4*
DRAWING #:	3.0

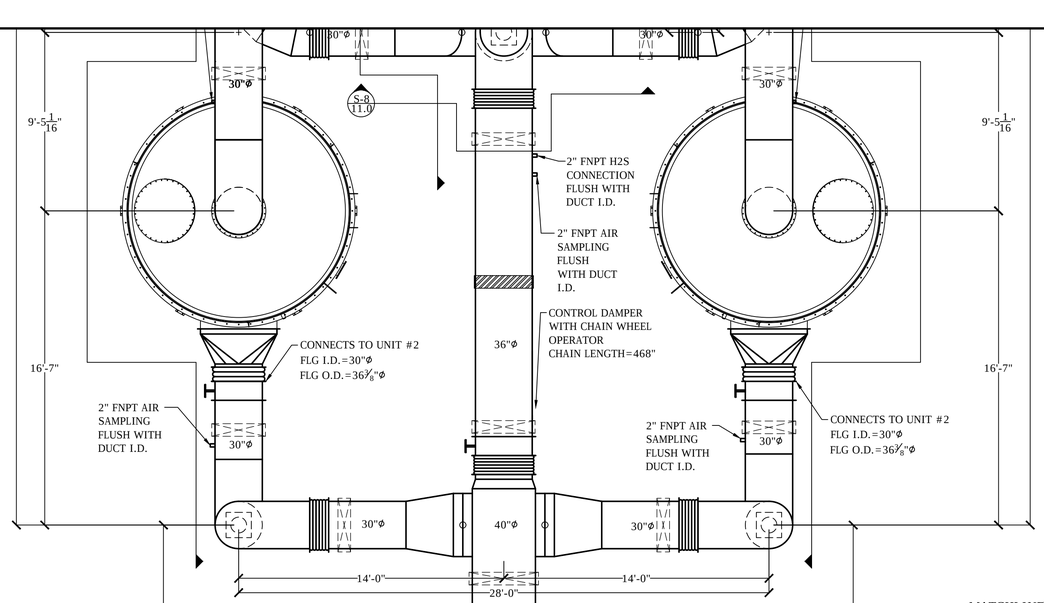

MATCHLINE SEE 3.0
MATCHLINE SEE 4.0

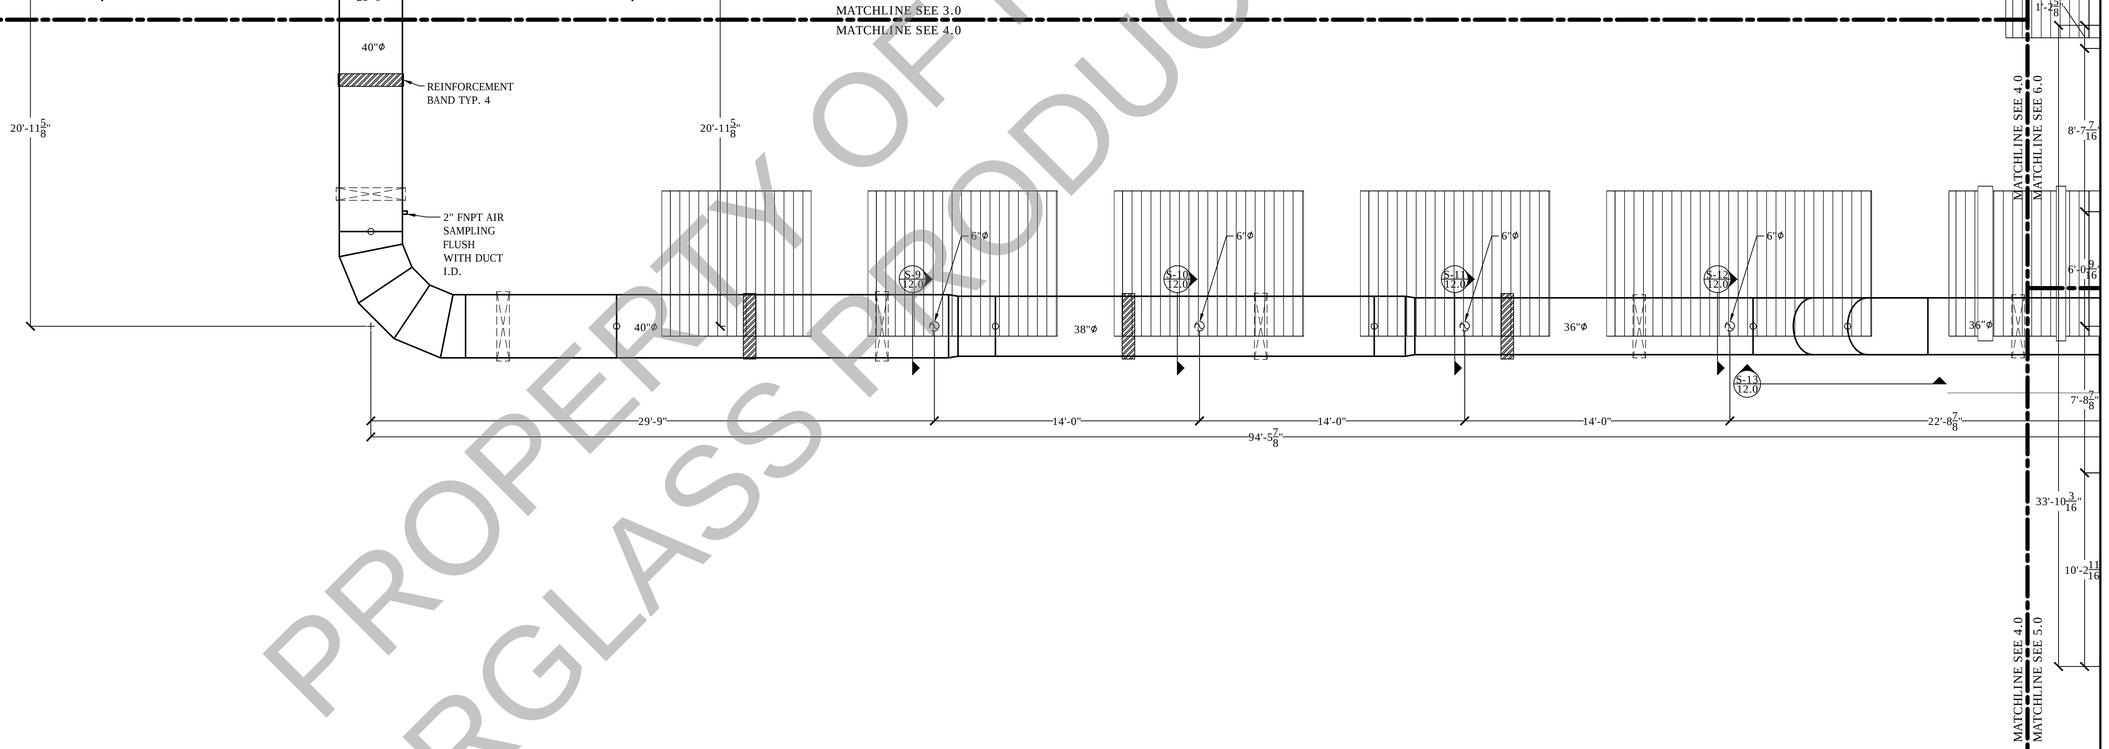

MATCHLINE SEE 3.0
MATCHLINE SEE 6.0
MATCHLINE SEE 4.0
MATCHLINE SEE 6.0
MATCHLINE SEE 4.0
MATCHLINE SEE 5.0

PROPERTY OF PERRY FIBERGLASS PRODUCTS, INC.

33660 PIN OAK PARKWAY
AVON LAKE, OHIO 44012

PHONE: 321-609-9036
FAX: 321-609-9003
www.PerryFiberglass.com


Perry Fiberglass Products, Inc.
321.609.9036
DUCTWORK, PIPING, STORAGE TANKS, SCRUBBERS, CARBON ADSORBERS, AIR STRIPPERS, FANS, DAMPERS, AND ADVANCED FABRICATIONS

THIS DOCUMENT IN DESIGN AND DETAIL IS THE PROPERTY OF PERRY FIBERGLASS PRODUCTS, INC; ANY USE OR DISCLOSURE WITHOUT THE WRITTEN PERMISSION OF PERRY FIBERGLASS PRODUCTS, INC. IS STRICTLY FORBIDDEN.

FRP ODOR CONTROL SYSTEM
VIRGINIA BEACH, VA

PLAN VIEW

PERRY PROJECT #:	*7345*
DRAWING SCALE:	1/4" = 1'-0"
DESIGNED BY:	
DRAWN BY/DATE:	*SPA/02NOV2016*
CHECKED BY:	*D. MORIN*
SHEET SIZE:	*D (22x34)*
REVISION:	*4*
DRAWING #:	4.0

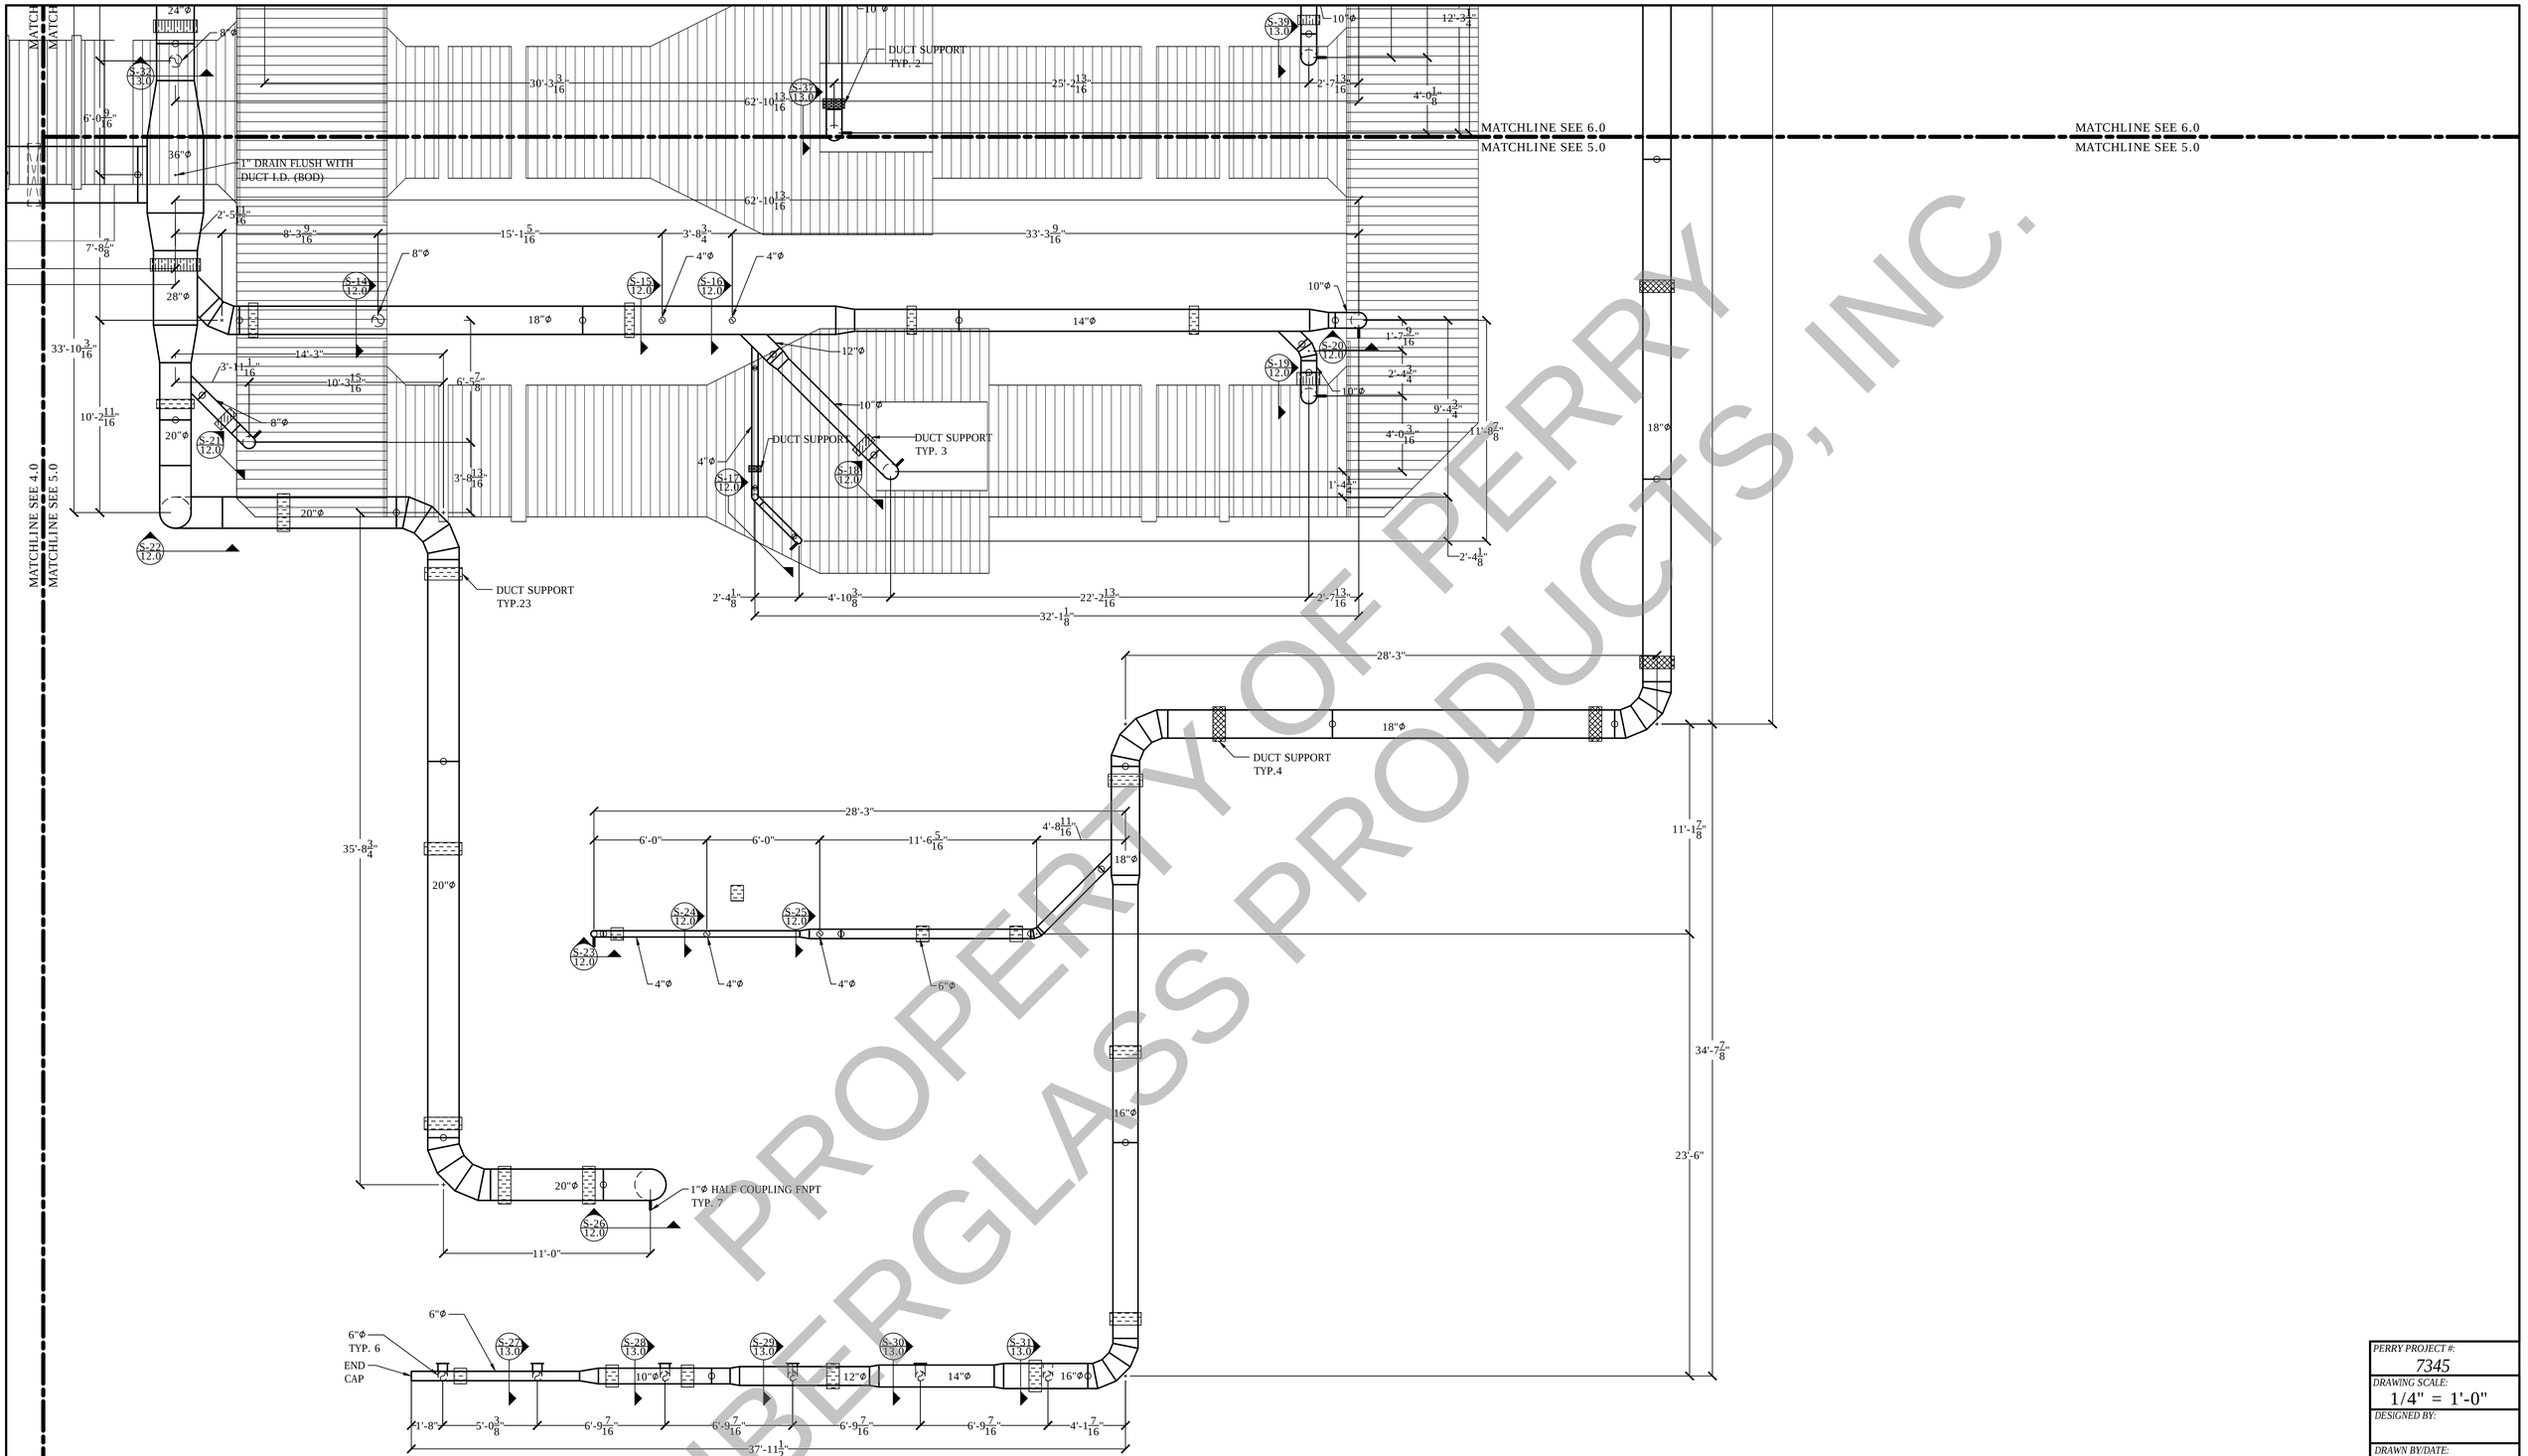

PROPERTY OF PERRY FIBERGLASS PRODUCTS, INC.

33660 PIN OAK PARKWAY
AVON LAKE, OHIO 44012

PHONE: 321-609-9036
FAX: 321-609-9003
www.PerryFiberglass.com

Perry Fiberglass Products, Inc.
321.609.9036
DUCTWORK, PIPING, STORAGE TANKS, SCRUBBERS, CARBON ADSORBERS, AIR STRIPPERS, FANS, DAMPERS, AND ADVANCED FABRICATIONS

THIS DOCUMENT IN DESIGN AND DETAIL IS THE PROPERTY OF PERRY FIBERGLASS PRODUCTS, INC; ANY USE OR DISCLOSURE WITHOUT THE WRITTEN PERMISSION OF PERRY FIBERGLASS PRODUCTS, INC. IS STRICTLY FORBIDDEN.

FRP ODOR CONTROL SYSTEM
VIRGINIA BEACH, VA


PLAN VIEW

PERRY PROJECT #:	*7345*
DRAWING SCALE:	1/4" = 1'-0"
DESIGNED BY:	
DRAWN BY/DATE:	*SPA/02NOV2016*
CHECKED BY:	*D. MORIN*
SHEET SIZE:	*D (22x34)*
REVISION:	*4*
DRAWING #:	5.0

MATCHLINE SEE 7.0
MATCHLINE SEE 6.0

MATCHLINE SEE 3.0
MATCHLINE SEE 6.0

MATCHLINE SEE 4.0
MATCHLINE SEE 6.0

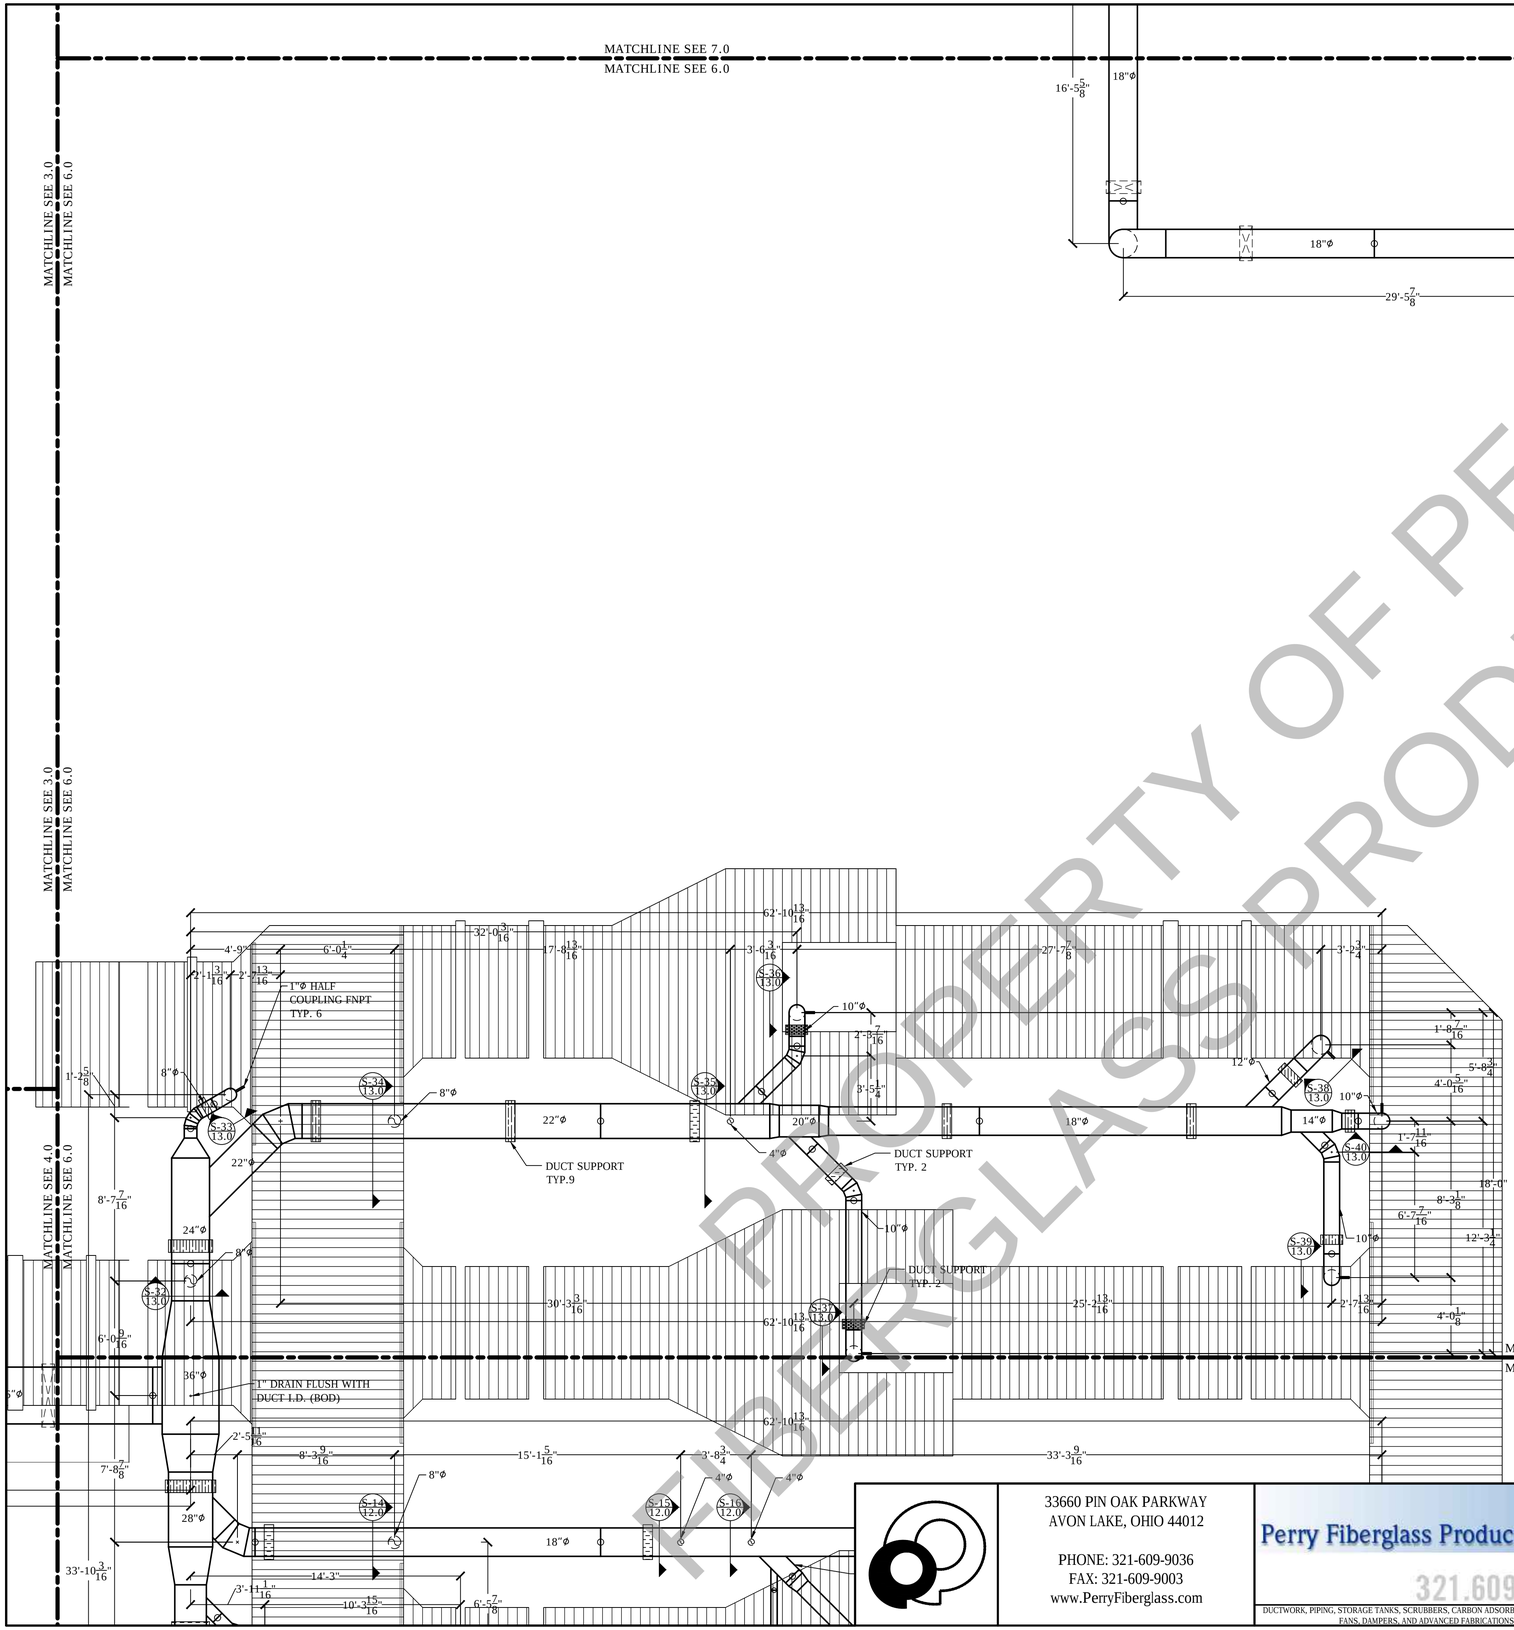

MATCHLINE SEE 6.0
MATCHLINE SEE 5.0

MATCHLINE SEE 6.0
MATCHLINE SEE 5.0

PROPERTY OF PERRY FIBERGLASS PRODUCTS, INC.

33660 PIN OAK PARKWAY
AVON LAKE, OHIO 44012

PHONE: 321-609-9036
FAX: 321-609-9003
www.PerryFiberglass.com

Perry Fiberglass Products, Inc.
321.609.9036
DUCTWORK, PIPING, STORAGE TANKS, SCRUBBERS, CARBON ADSORBERS, AIR STRIPPERS, FANS, DAMPERS, AND ADVANCED FABRICATIONS

THIS DOCUMENT IN DESIGN AND DETAIL IS THE PROPERTY OF PERRY FIBERGLASS PRODUCTS, INC; ANY USE OR DISCLOSURE WITHOUT THE WRITTEN PERMISSION OF PERRY FIBERGLASS PRODUCTS, INC. IS STRICTLY FORBIDDEN.


FRP ODOR CONTROL SYSTEM
VIRGINIA BEACH, VA

PLAN VIEW

PERRY PROJECT #:	*7345*
DRAWING SCALE:	1/4" = 1'-0"
DESIGNED BY:	
DRAWN BY/DATE:	*SPA/02NOV2016*
CHECKED BY:	*D. MORIN*
SHEET SIZE:	*D (22x34)*
REVISION:	*4*
DRAWING #:	6.0

MATCHLINE SEE 8.0
MATCHLINE SEE 7.0

MATCHLINE SEE 2.0
MATCHLINE SEE 7.0

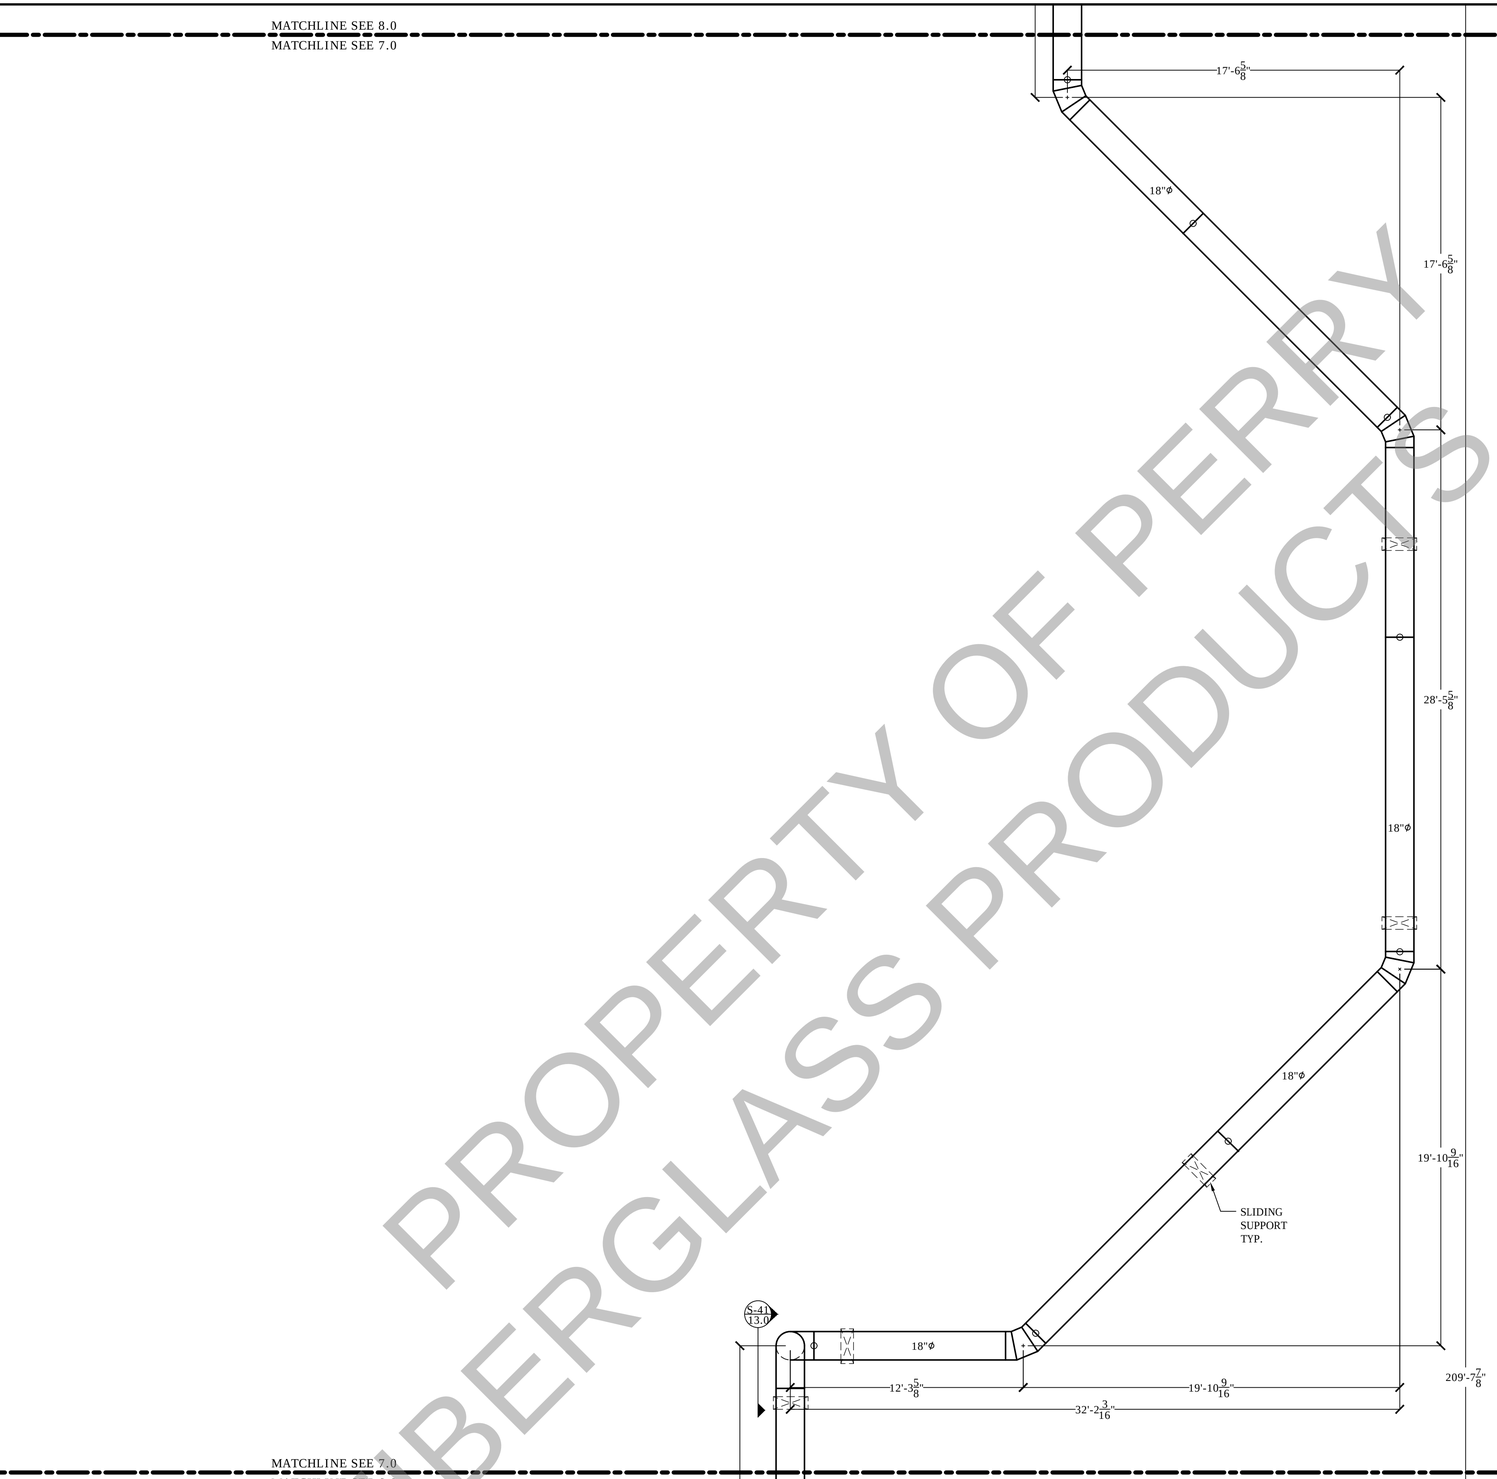

MATCHLINE SEE 3.0
MATCHLINE SEE 7.0

MATCHLINE SEE 7.0
MATCHLINE SEE 6.0

SEE 3.0
SEE 6.0

PROPERTY OF PERRY FIBERGLASS PRODUCTS, INC.

33660 PIN OAK PARKWAY
AVON LAKE, OHIO 44012

PHONE: 321-609-9036
FAX: 321-609-9003
www.PerryFiberglass.com

Perry Fiberglass Products, Inc.
321.609.9036
DUCTWORK, PIPING, STORAGE TANKS, SCRUBBERS, CARBON ADSORBERS, AIR STRIPPERS, FANS, DAMPERS, AND ADVANCED FABRICATIONS


THIS DOCUMENT IN DESIGN AND DETAIL IS THE PROPERTY OF PERRY FIBERGLASS PRODUCTS, INC; ANY USE OR DISCLOSURE WITHOUT THE WRITTEN PERMISSION OF PERRY FIBERGLASS PRODUCTS, INC. IS STRICTLY FORBIDDEN.

FRP ODOR CONTROL SYSTEM
VIRGINIA BEACH, VA

PLAN VIEW

PERRY PROJECT #:	*7345*
DRAWING SCALE:	1/4" = 1'-0"
DESIGNED BY:	
DRAWN BY/DATE:	*SPA/02NOV2016*
CHECKED BY:	*D. MORIN*
SHEET SIZE:	*D (22x34)*
REVISION:	*4*
DRAWING #:	7.0

PROPERTY OF PERRY
FIBERGLASS PRODUCTS, INC.

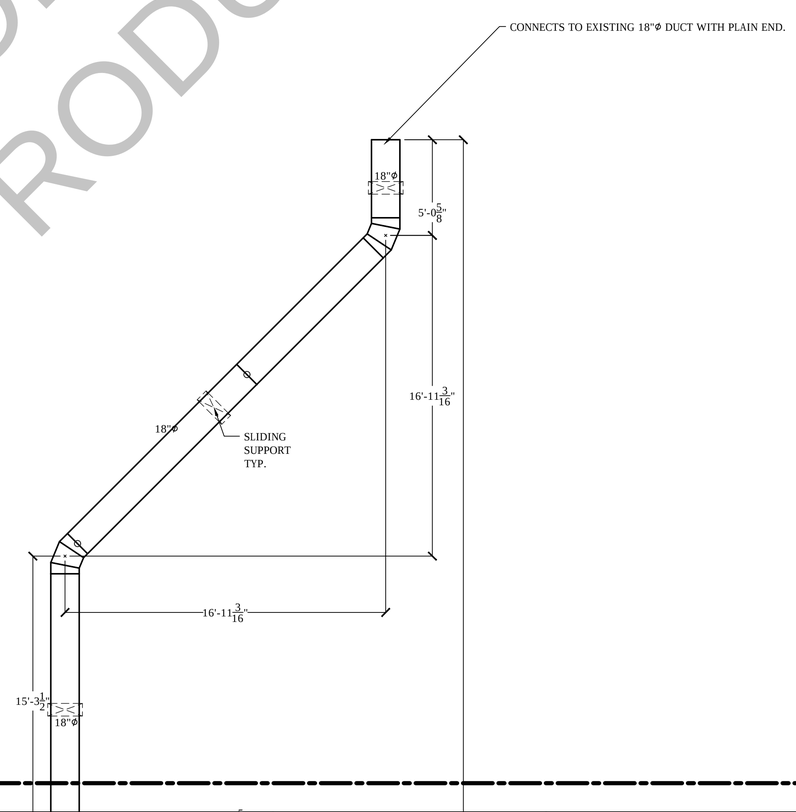

MATCHLINE SEE 2.0
MATCHLINE SEE 8.0

MATCHLINE SEE 8.0
MATCHLINE SEE 7.0

MATCHLINE SEE 2.0
MATCHLINE SEE 7.0

33660 PIN OAK PARKWAY
AVON LAKE, OHIO 44012

PHONE: 321-609-9036
FAX: 321-609-9003
www.PerryFiberglass.com


Perry Fiberglass Products, Inc.
321.609.9036
DUCTWORK, PIPING, STORAGE TANKS, SCRUBBERS, CARBON ADSORBERS, AIR STRIPPERS, FANS, DAMPERS, AND ADVANCED FABRICATIONS

THIS DOCUMENT IN DESIGN AND DETAIL IS THE PROPERTY OF PERRY FIBERGLASS PRODUCTS, INC; ANY USE OR DISCLOSURE WITHOUT THE WRITTEN PERMISSION OF PERRY FIBERGLASS PRODUCTS, INC. IS STRICTLY FORBIDDEN.


FRP ODOR CONTROL SYSTEM
VIRGINIA BEACH, VA

PLAN VIEW


PERRY PROJECT #:	*7345*
DRAWING SCALE:	1/4" = 1'-0"
DESIGNED BY:	
DRAWN BY/DATE:	*SPA/02NOV2016*
CHECKED BY:	*D. MORIN*
SHEET SIZE:	*D (22x34)*
REVISION:	*4*
DRAWING #:	8.0

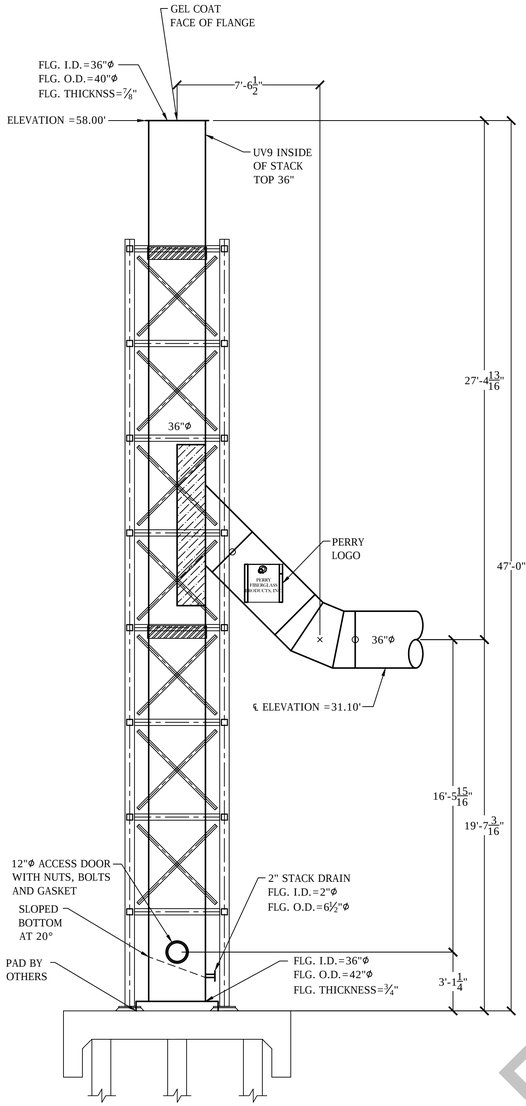


S-1 / 2.0 ELEVATION VIEW

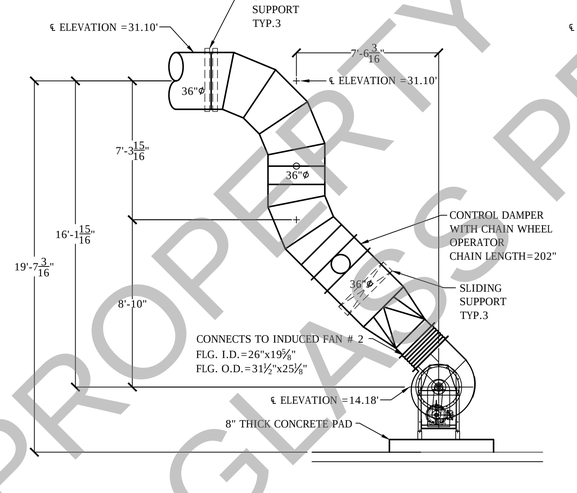


S-2 / 3.0 ELEVATION VIEW

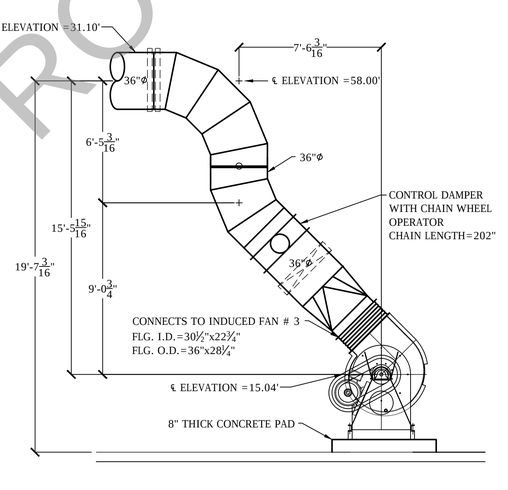

S-3 / 3.0 ELEVATION VIEW

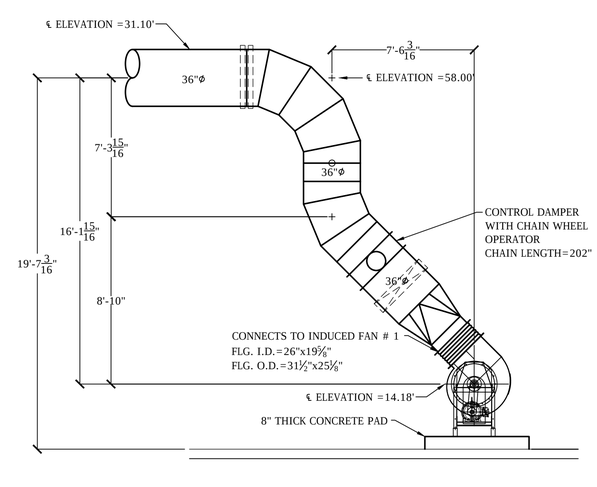

S-4 / 3.0 ELEVATION VIEW

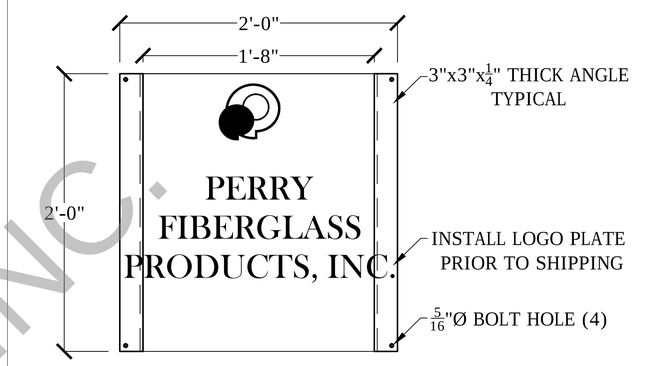

PERRY LOGO BRACKET DETAIL

PROPERTY OF PERRY FIBERGLASS PRODUCTS, INC.

33660 PIN OAK PARKWAY
AVON LAKE, OHIO 44012

PHONE: 321-609-9036
FAX: 321-609-9003
www.PerryFiberglass.com


Perry Fiberglass Products, Inc.
321.609.9036
DUCTWORK, PIPING, STORAGE TANKS, SCRUBBERS, CARBON ADSORBERS, AIR STRIPPERS, FANS, DAMPERS, AND ADVANCED FABRICATIONS

THIS DOCUMENT IN DESIGN AND DETAIL IS THE PROPERTY OF PERRY FIBERGLASS PRODUCTS, INC; ANY USE OR DISCLOSURE WITHOUT THE WRITTEN PERMISSION OF PERRY FIBERGLASS PRODUCTS, INC. IS STRICTLY FORBIDDEN.

FRP ODOR CONTROL SYSTEM
VIRGINIA BEACH, VA


ELEVATION VIEWS

PERRY PROJECT #:	*7345*
DRAWING SCALE:	1/4" = 1'-0"
DESIGNED BY:	
DRAWN BY/DATE:	*SPA/02NOV2016*
CHECKED BY:	*D. MORIN*
SHEET SIZE:	*D (22x34)*
REVISION:	*4*
DRAWING #:	9.0

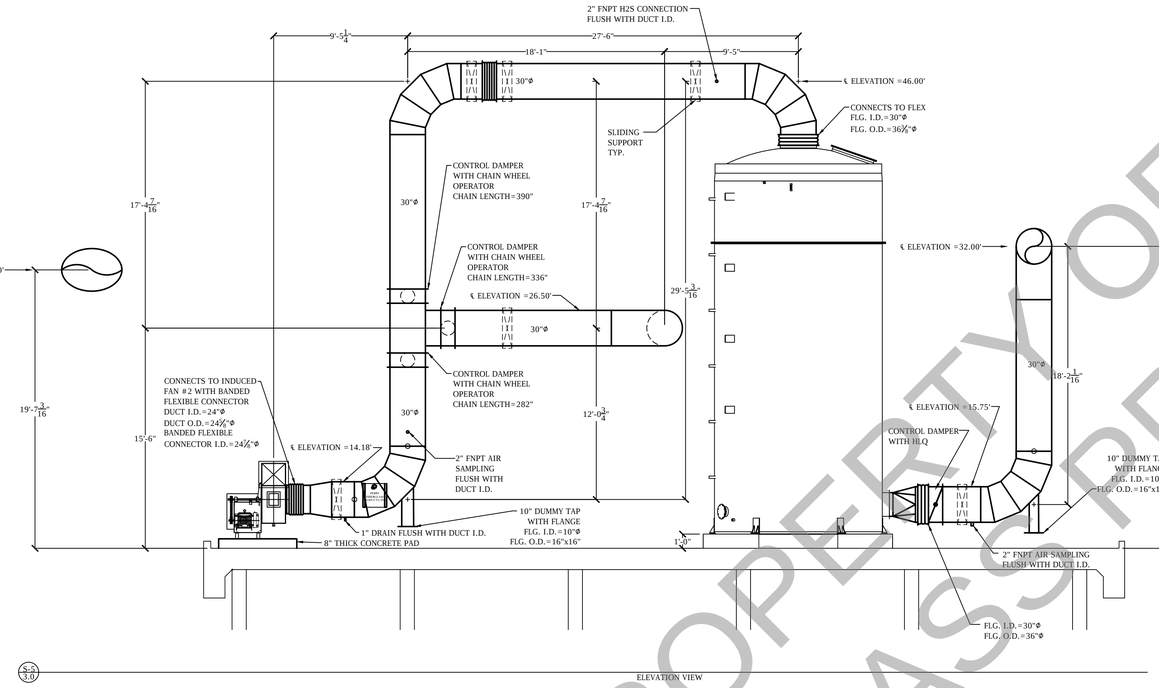

S-5
3.0

ELEVATION VIEW

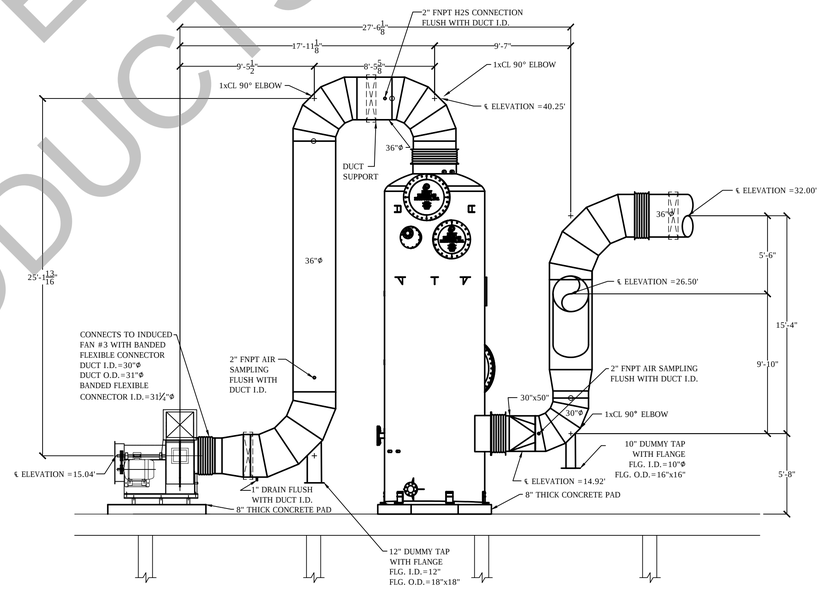

S-6
3.0

ELEVATION VIEW

PROPERTY OF PERRY FIBERGLASS PRODUCTS, INC.

33660 PIN OAK PARKWAY
AVON LAKE, OHIO 44012

PHONE: 321-609-9036
FAX: 321-609-9003
www.PerryFiberglass.com


Perry Fiberglass Products, Inc.
321.609.9036
DUCTWORK, PIPING, STORAGE TANKS, SCRUBBERS, CARBON ADSORBERS, AIR STRIPPERS, FANS, DAMPERS, AND ADVANCED FABRICATIONS

THIS DOCUMENT IN DESIGN AND DETAIL IS THE PROPERTY OF PERRY FIBERGLASS PRODUCTS, INC; ANY USE OR DISCLOSURE WITHOUT THE WRITTEN PERMISSION OF PERRY FIBERGLASS PRODUCTS, INC. IS STRICTLY FORBIDDEN.

FRP ODOR CONTROL SYSTEM
VIRGINIA BEACH, VA


PLAN VIEW

PERRY PROJECT #:	*7345*
DRAWING SCALE:	*3/16" = 1'-0"*
DESIGNED BY:	
DRAWN BY/DATE:	*SPA/02NOV2016*
CHECKED BY:	*D. MORIN*
SHEET SIZE:	*D (22x34)*
REVISION:	*4*
DRAWING #:	*10.0*

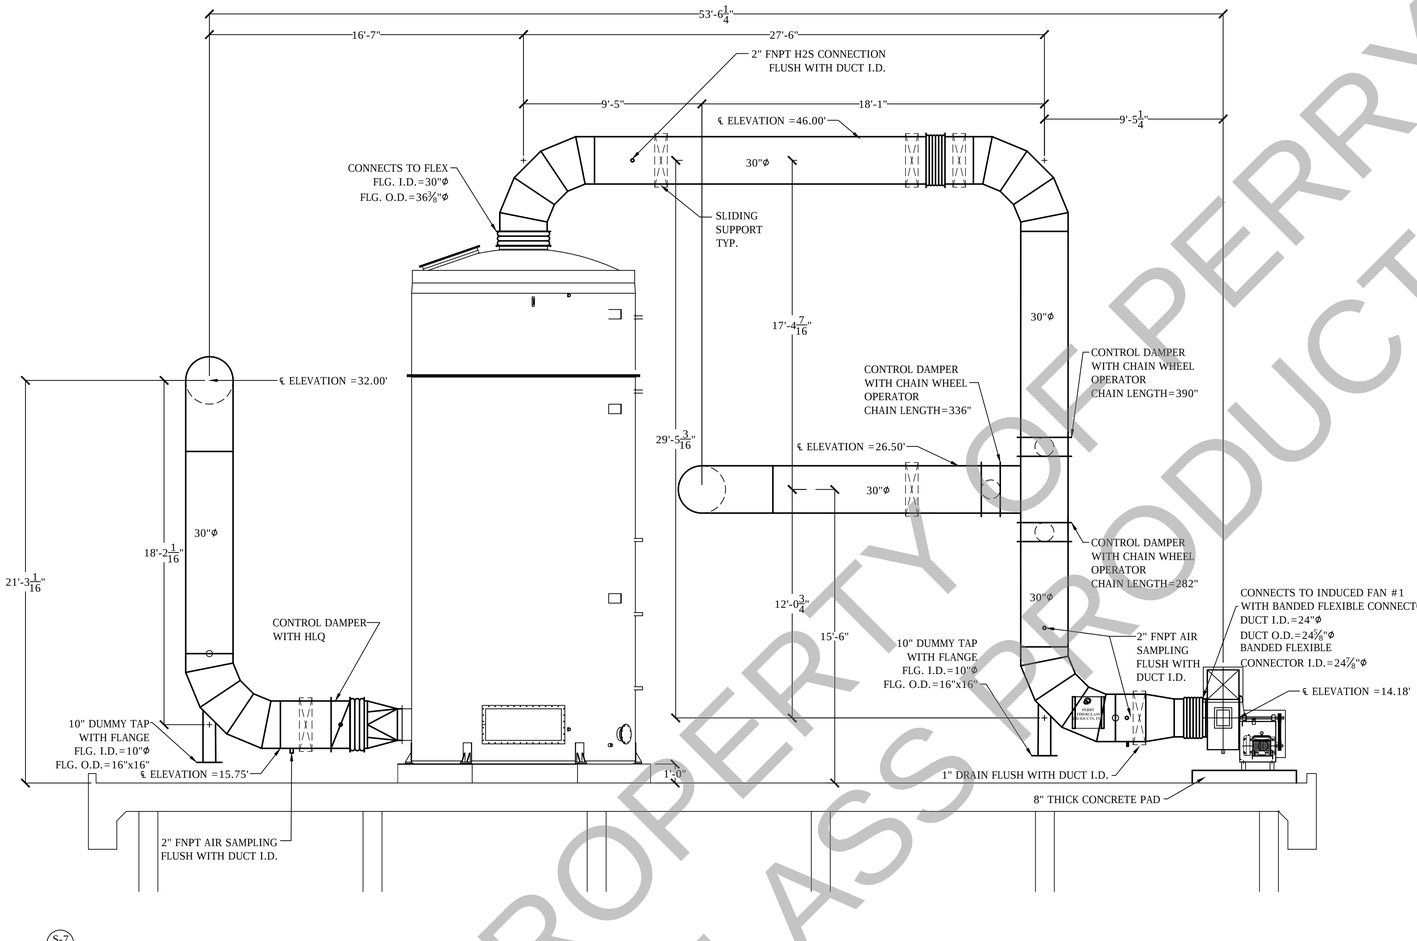

S-7
3.0

ELEVATION VIEW

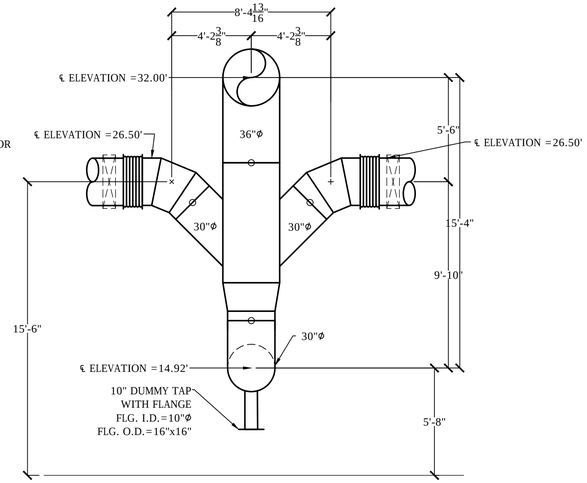

S-8
3.0

ELEVATION VIEW

PROPERTY OF PERRY FIBERGLASS PRODUCTS, INC.

33660 PIN OAK PARKWAY
AVON LAKE, OHIO 44012

PHONE: 321-609-9036
FAX: 321-609-9003
www.PerryFiberglass.com


Perry Fiberglass Products, Inc.
321.609.9036
DUCTWORK, PIPING, STORAGE TANKS, SCRUBBERS, CARBON ADSORBERS, AIR STRIPPERS, FANS, DAMPERS, AND ADVANCED FABRICATIONS

THIS DOCUMENT IN DESIGN AND DETAIL IS THE PROPERTY OF PERRY FIBERGLASS PRODUCTS, INC; ANY USE OR DISCLOSURE WITHOUT THE WRITTEN PERMISSION OF PERRY FIBERGLASS PRODUCTS, INC. IS STRICTLY FORBIDDEN.

FRP ODOR CONTROL SYSTEM
VIRGINIA BEACH, VA


ELEVATION VIEWS

PERRY PROJECT #:	*7345*
DRAWING SCALE:	1/4" = 1'-0"
DESIGNED BY:	
DRAWN BY/DATE:	*SPA/02NOV2016*
CHECKED BY:	*D. MORIN*
SHEET SIZE:	*D (22x34)*
REVISION:	*4*
DRAWING #:	11.0

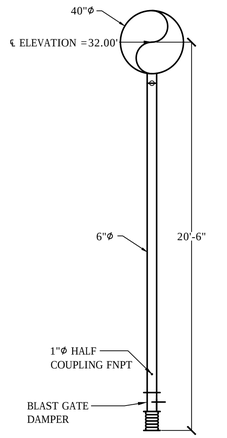


TERMINATES WITH
FLANGE (CFM=400)
FLG. I.D.=6"Φ
FLG. O.D.=$10\frac{3}{8}$"Φ
DRILLED PER
PS15-69

S-9 / 4.0 ELEVATION VIEW

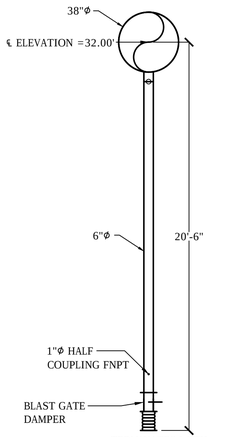


TERMINATES WITH
FLANGE (CFM=400)
FLG. I.D.=6"Φ
FLG. O.D.=$10\frac{3}{8}$"Φ
DRILLED PER
PS15-69

S-10 / 4.0 ELEVATION VIEW

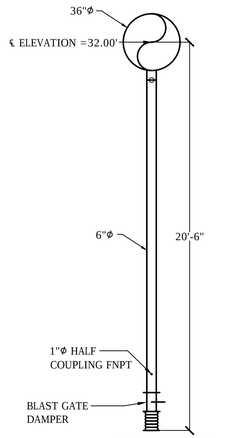


TERMINATES WITH
FLANGE (CFM=400)
FLG. I.D.=6"Φ
FLG. O.D.=$10\frac{3}{8}$"Φ
DRILLED PER
PS15-69

S-11 / 4.0 ELEVATION VIEW

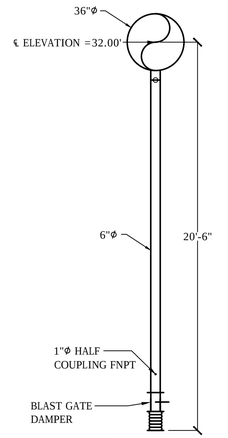


TERMINATES WITH
FLANGE (CFM=400)
FLG. I.D.=6"Φ
FLG. O.D.=$10\frac{3}{8}$"Φ
DRILLED PER
PS15-69

S-12 / 4.0 ELEVATION VIEW

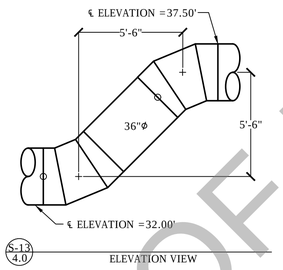


S-13 / 4.0 ELEVATION VIEW

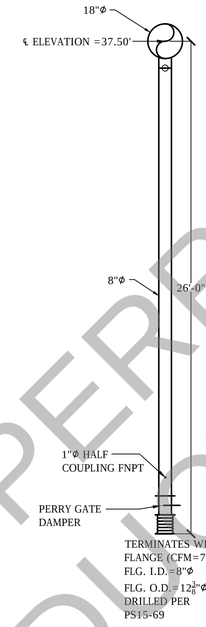


TERMINATES WITH
FLANGE (CFM=729)
FLG. I.D.=8"Φ
FLG. O.D.=$12\frac{3}{4}$"Φ
DRILLED PER
PS15-69

S-14 / 5.0 ELEVATION VIEW

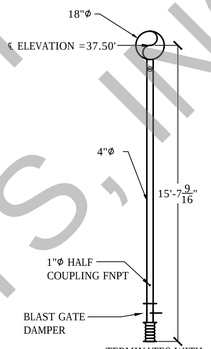


TERMINATES WITH
FLANGE (CFM=100)
FLG. I.D.=4"Φ
FLG. O.D.=$8\frac{3}{8}$"Φ
DRILLED PER
PS15-69

S-15 / 5.0 ELEVATION VIEW

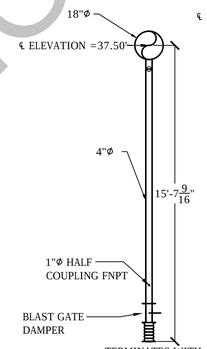


TERMINATES WITH
FLANGE (CFM=100)
FLG. I.D.=4"Φ
FLG. O.D.=$8\frac{3}{8}$"Φ
DRILLED PER
PS15-69

S-16 / 5.0 ELEVATION VIEW

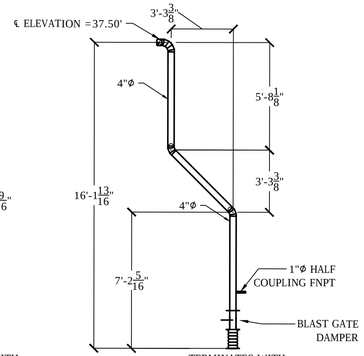


TERMINATES WITH
FLANGE (CFM=100)
FLG. I.D.=4"Φ
FLG. O.D.=$8\frac{3}{8}$"Φ
DRILLED PER
PS15-69

S-17 / 5.0 ELEVATION VIEW

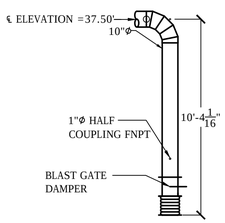


TERMINATES WITH FLANGE (CFM=975)
FLG. I.D.=10"Φ
FLG. O.D.=$14\frac{3}{8}$"Φ
DRILLED PER PS15-69

S-18 / 5.0 ELEVATION VIEW

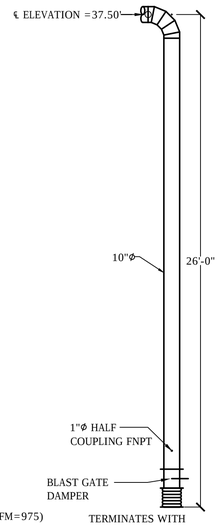


TERMINATES WITH
FLANGE (CFM=1291)
FLG. I.D.=10"Φ
FLG. O.D.=$14\frac{3}{8}$"Φ
DRILLED PER PS15-69

S-19 / 5.0 ELEVATION VIEW

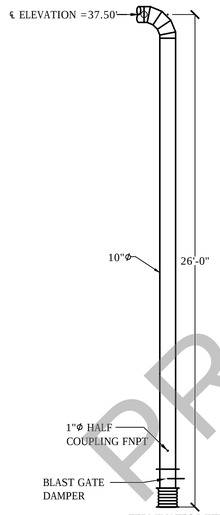


TERMINATES WITH
FLANGE (CFM=1094)
FLG. I.D.=10"Φ
FLG. O.D.=$14\frac{3}{8}$"Φ
DRILLED PER PS15-69

S-20 / 5.0 ELEVATION VIEW

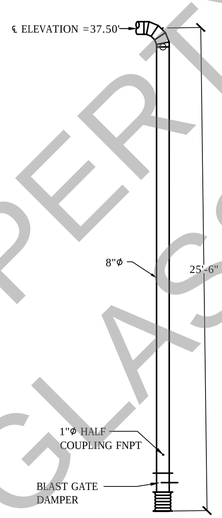


TERMINATES WITH
FLANGE (CFM=1094)
FLG. I.D.=8"Φ
FLG. O.D.=$12\frac{3}{4}$"Φ
DRILLED PER PS15-69

S-21 / 5.0 ELEVATION VIEW

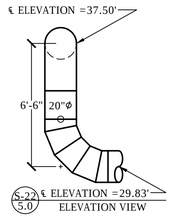


S-22 / 5.0 ELEVATION VIEW

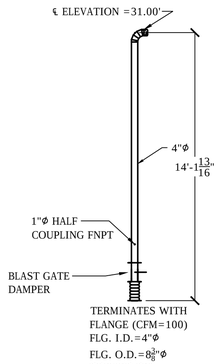


TERMINATES WITH
FLANGE (CFM=100)
FLG. I.D.=4"Φ
FLG. O.D.=$8\frac{3}{8}$"Φ
DRILLED PER
PS15-69

S-23 / 5.0 ELEVATION VIEW

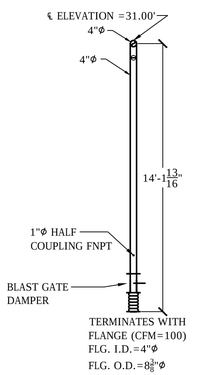


TERMINATES WITH
FLANGE (CFM=100)
FLG. I.D.=4"Φ
FLG. O.D.=$8\frac{3}{8}$"Φ
DRILLED PER
PS15-69

S-24 / 5.0 ELEVATION VIEW

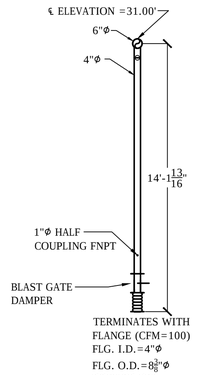

TERMINATES WITH
FLANGE (CFM=100)
FLG. I.D.=4"Φ
FLG. O.D.=$8\frac{3}{8}$"Φ
DRILLED PER
PS15-69

S-25 / 5.0 ELEVATION VIEW

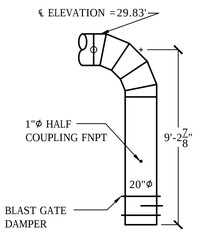

CONNECTS TO
DUMPSTER (CFM=4020)
WITH PLAIN END
GEL COAT TO END

S-26 / 5.0 ELEVATION VIEW

PROPERTY OF PERRY FIBERGLASS PRODUCTS, INC.

33660 PIN OAK PARKWAY
AVON LAKE, OHIO 44012

PHONE: 321-609-9036
FAX: 321-609-9003
www.PerryFiberglass.com


Perry Fiberglass Products, Inc.
321.609.9036
DUCTWORK, PIPING, STORAGE TANKS, SCRUBBERS, CARBON ADSORBERS, AIR STRIPPERS, FANS, DAMPERS, AND ADVANCED FABRICATIONS

THIS DOCUMENT IN DESIGN AND DETAIL IS THE PROPERTY OF PERRY FIBERGLASS PRODUCTS, INC; ANY USE OR DISCLOSURE WITHOUT THE WRITTEN PERMISSION OF PERRY FIBERGLASS PRODUCTS, INC. IS STRICTLY FORBIDDEN.


FRP ODOR CONTROL SYSTEM
VIRGINIA BEACH, VA

ELEVATION VIEWS


PERRY PROJECT #:	*7345*
DRAWING SCALE:	1/4" = 1'-0"
DESIGNED BY:	
DRAWN BY/DATE:	*SPA/02NOV2016*
CHECKED BY:	*D. MORIN*
SHEET SIZE:	*D (22x34)*
REVISION:	*4*
DRAWING #:	12.0

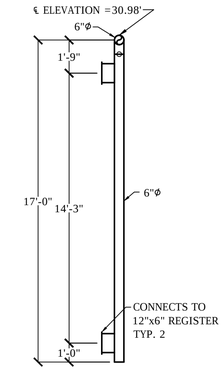


S-27 / 5.0 ELEVATION VIEW
TYP. 2

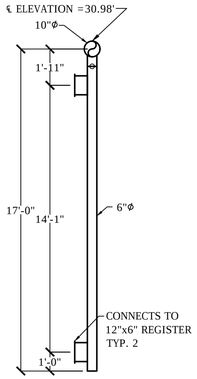


S-28 / 5.0 ELEVATION VIEW

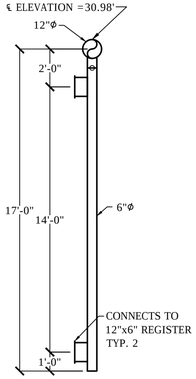


S-29 / 5.0 ELEVATION VIEW

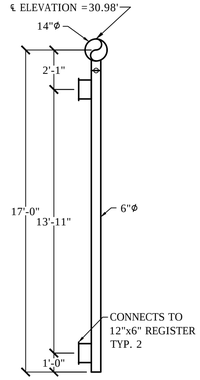


S-30 / 5.0 ELEVATION VIEW

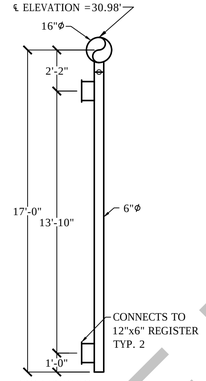


S-31 / 5.0 ELEVATION VIEW

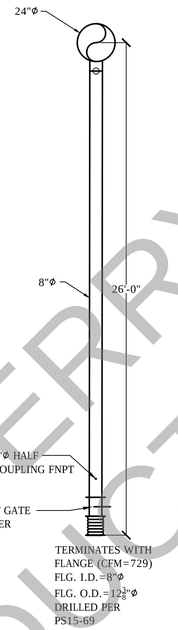


S-32 / 6.0 ELEVATION VIEW

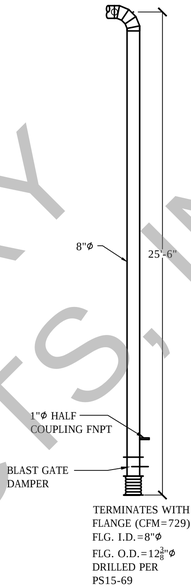


S-33 / 6.0 ELEVATION VIEW

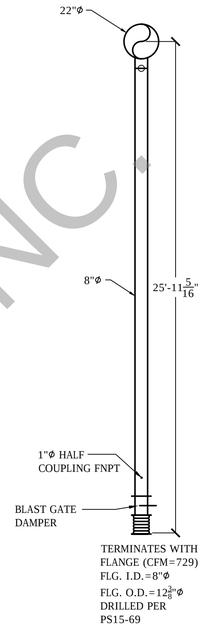


S-34 / 6.0 ELEVATION VIEW

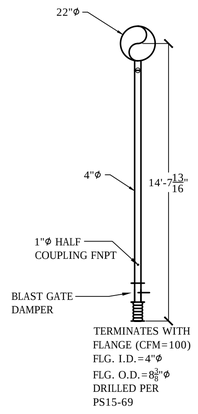

S-35 / 6.0 ELEVATION VIEW

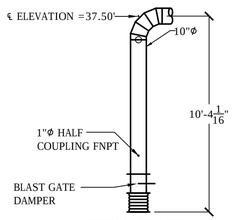

S-36 / 6.0 ELEVATION VIEW

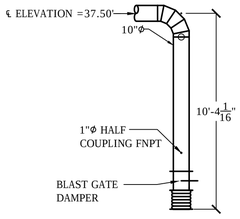


S-37 / 6.0 ELEVATION VIEW

S-38 / 6.0 ELEVATION VIEW

S-39 / 6.0 ELEVATION VIEW

S-40 / 6.0 ELEVATION VIEW

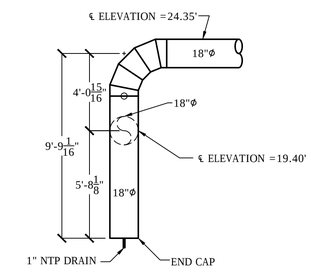

S-41 / 7.0 ELEVATION VIEW

PROPERTY OF PERRY FIBERGLASS PRODUCTS, INC.

33660 PIN OAK PARKWAY
AVON LAKE, OHIO 44012

PHONE: 321-609-9036
FAX: 321-609-9003
www.PerryFiberglass.com


Perry Fiberglass Products, Inc.
321.609.9036
DUCTWORK, PIPING, STORAGE TANKS, SCRUBBERS, CARBON ADSORBERS, AIR STRIPPERS, FANS, DAMPERS, AND ADVANCED FABRICATIONS


THIS DOCUMENT IN DESIGN AND DETAIL IS THE PROPERTY OF PERRY FIBERGLASS PRODUCTS, INC; ANY USE OR DISCLOSURE WITHOUT THE WRITTEN PERMISSION OF PERRY FIBERGLASS PRODUCTS, INC. IS STRICTLY FORBIDDEN.

FRP ODOR CONTROL SYSTEM
VIRGINIA BEACH, VA


ELEVATION VIEWS

PERRY PROJECT #:	*7345*
DRAWING SCALE:	1/4" = 1'-0"
DESIGNED BY:	
DRAWN BY/DATE:	*SPA/02NOV2016*
CHECKED BY:	*D. MORIN*
SHEET SIZE:	*D (22x34)*
REVISION:	*4*
DRAWING #:	13.0

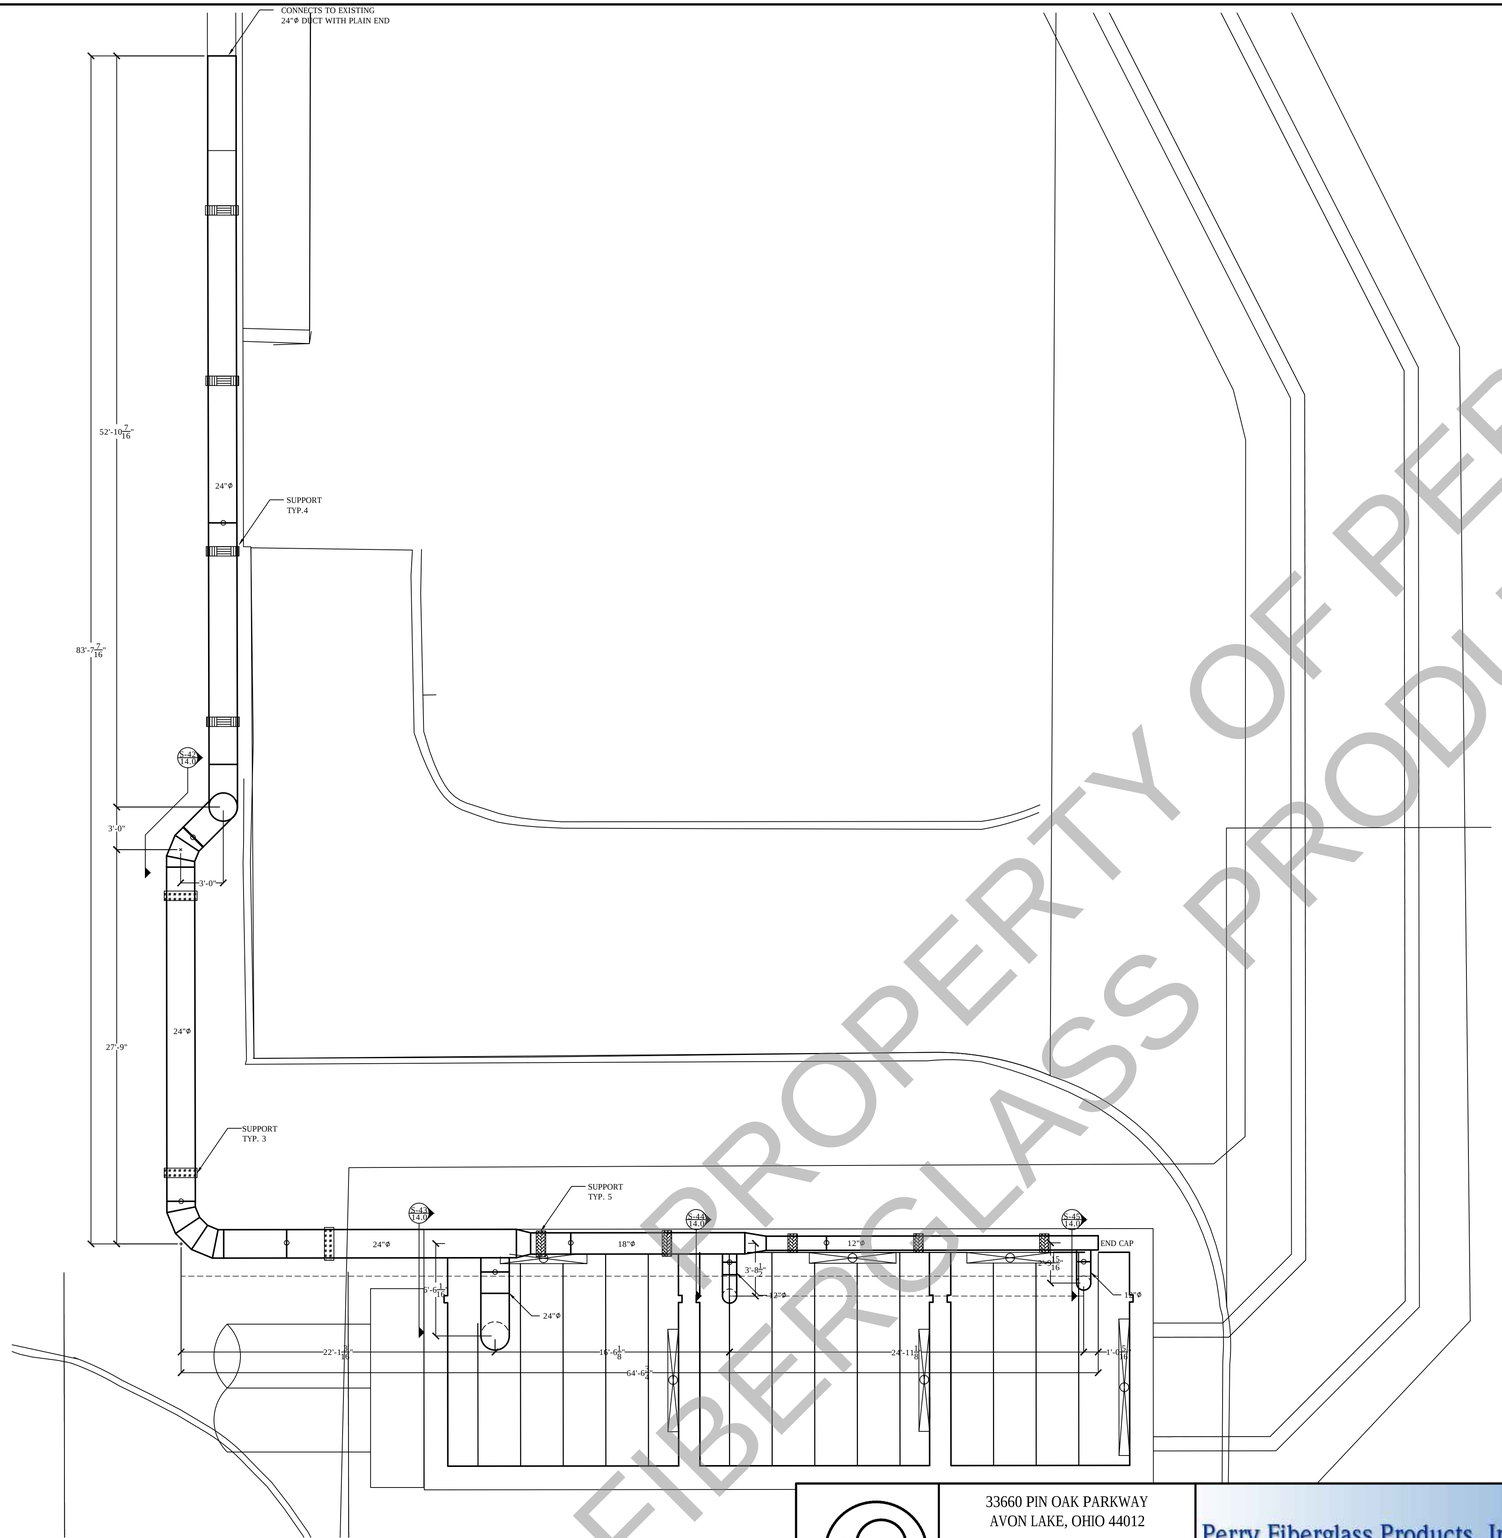


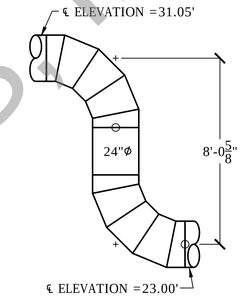


S-42 / 14.0 ELEVATION VIEW

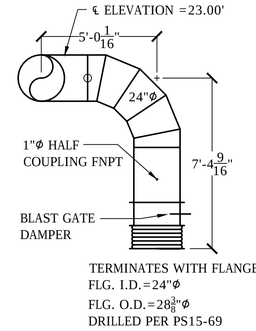

S-43 / 14.0 ELEVATION VIEW

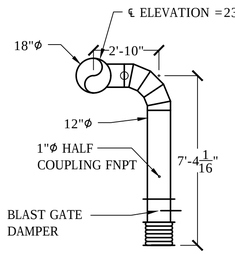

S-44 / 12.0 ELEVATION VIEW

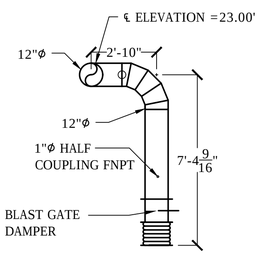

S-45 / 12.0 ELEVATION VIEW

PROPERTY OF PERRY FIBERGLASS PRODUCTS, INC.

33660 PIN OAK PARKWAY
AVON LAKE, OHIO 44012

PHONE: 321-609-9036
FAX: 321-609-9003
www.PerryFiberglass.com


Perry Fiberglass Products, Inc.
321.609.9036
DUCTWORK, PIPING, STORAGE TANKS, SCRUBBERS, CARBON ADSORBERS, AIR STRIPPERS, FANS, DAMPERS, AND ADVANCED FABRICATIONS


THIS DOCUMENT IN DESIGN AND DETAIL IS THE PROPERTY OF PERRY FIBERGLASS PRODUCTS, INC; ANY USE OR DISCLOSURE WITHOUT THE WRITTEN PERMISSION OF PERRY FIBERGLASS PRODUCTS, INC. IS STRICTLY FORBIDDEN.


FRP ODOR CONTROL SYSTEM
VIRGINIA BEACH, VA


PLAN AND ELEVATION VIEWS


PERRY PROJECT #:	*7345*
DRAWING SCALE:	3/16" = 1'-0"
DESIGNED BY:	
DRAWN BY/DATE:	*SPA/02NOV2016*
CHECKED BY:	*D. MORIN*
SHEET SIZE:	*D (22x34)*
REVISION:	*4*
DRAWING #:	14.0

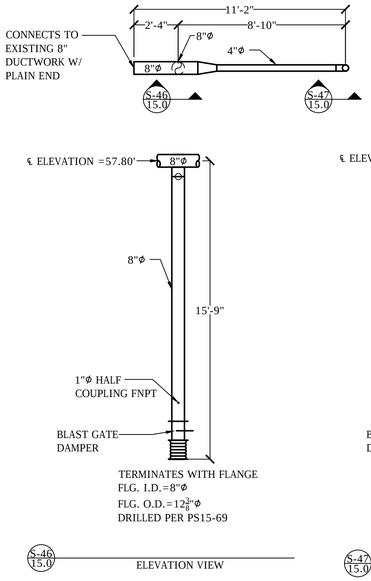

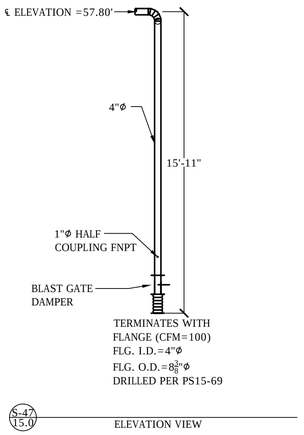

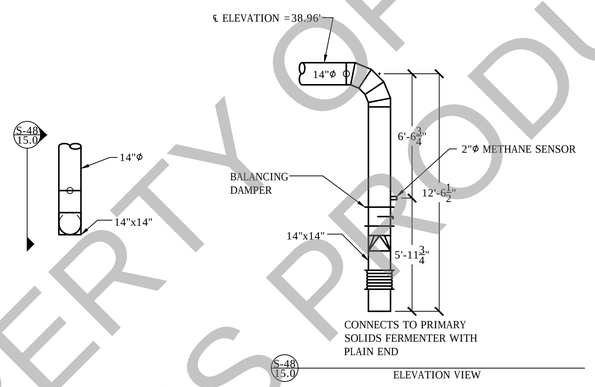

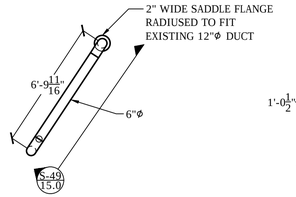

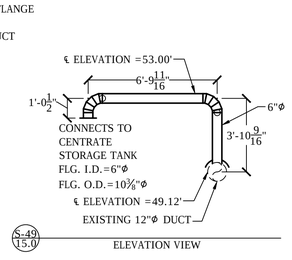

PROPERTY OF PERRY FIBERGLASS PRODUCTS, INC.

33660 PIN OAK PARKWAY
AVON LAKE, OHIO 44012

PHONE: 321-609-9036
FAX: 321-609-9003
www.PerryFiberglass.com

Perry Fiberglass Products, Inc.
321.609.9036
DUCTWORK, PIPING, STORAGE TANKS, SCRUBBERS, CARBON ADSORBERS, AIR STRIPPERS, FANS, DAMPERS, AND ADVANCED FABRICATIONS

THIS DOCUMENT IN DESIGN AND DETAIL IS THE PROPERTY OF PERRY FIBERGLASS PRODUCTS, INC; ANY USE OR DISCLOSURE WITHOUT THE WRITTEN PERMISSION OF PERRY FIBERGLASS PRODUCTS, INC. IS STRICTLY FORBIDDEN.

FRP ODOR CONTROL SYSTEM
VIRGINIA BEACH, VA

PLAN AND ELEVATION VIEWS

PERRY PROJECT #:	*7345*
DRAWING SCALE:	1/4" = 1'-0"
DESIGNED BY:	
DRAWN BY/DATE:	*SPA/02NOV2016*
CHECKED BY:	*D. MORIN*
SHEET SIZE:	*D (22x34)*
REVISION:	*4*
DRAWING #:	15.0